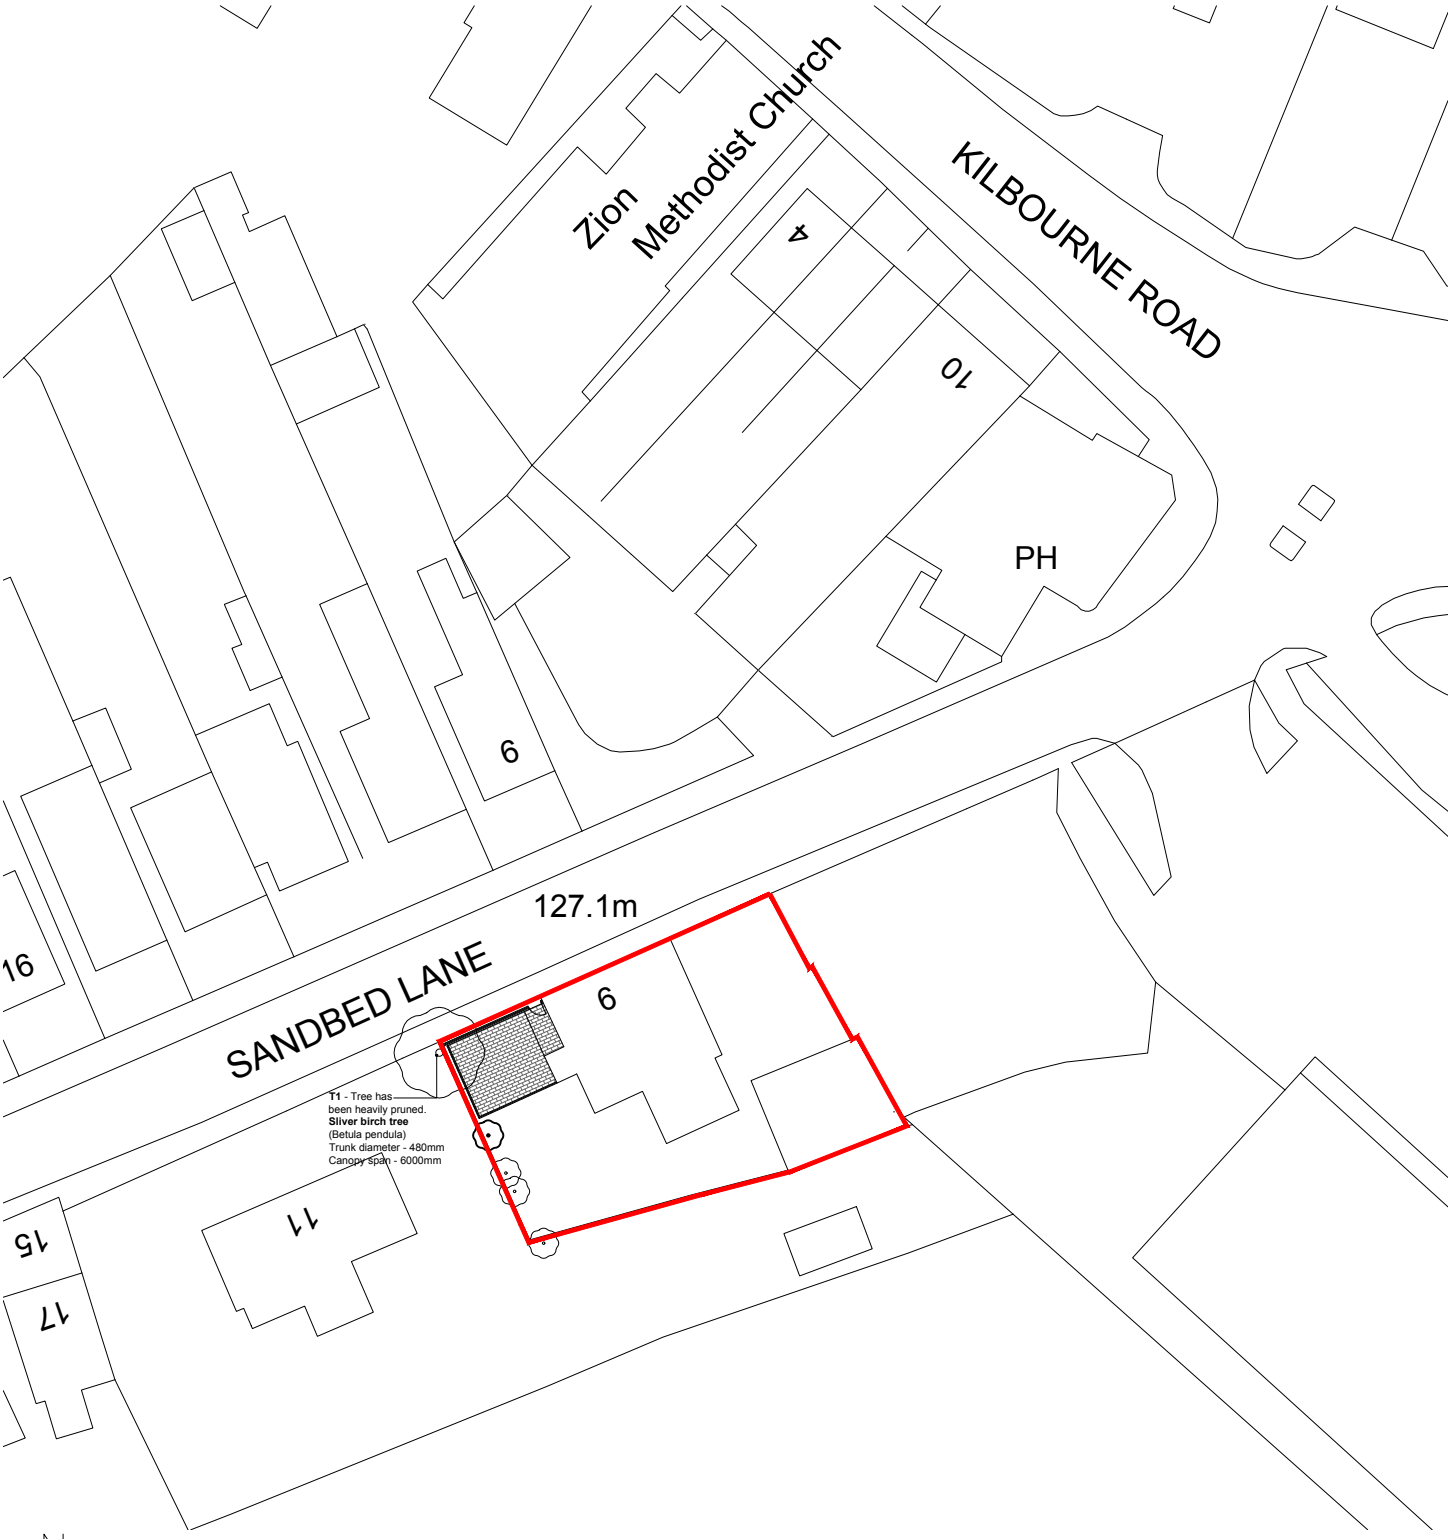

0 5 10 15

metres

1:500

NOTES:
1. Insert note.

PROJECT
Two storey extension to
9 Sandbed Lane, Belper.

CLIENT
Mr N.Booth

FILE: *OSmap.DWG*

TITLE
Proposed Block Plan

NUMBER	REVISION	STATUS
21-106-08-03	A	Planning
SCALE @ A4	ISSUE DATE	REVISION DATE
1:500	July 21'	

dkmy architects ltd
Davidson Keighley Marston Yates
a: 10 Spencer Road, Belper, Derbyshire, DE56 1JY
e: info@dkmy.co.uk
m: 07847 328 233
w: www.dkmy.co.uk