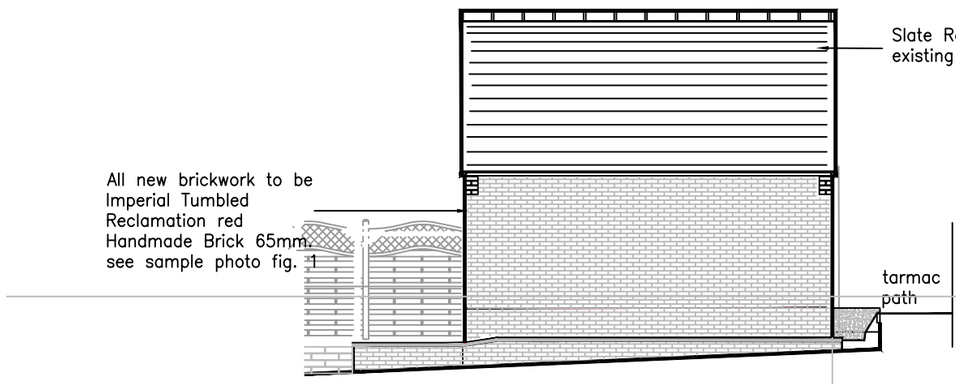


**Prop South–West Elevation**

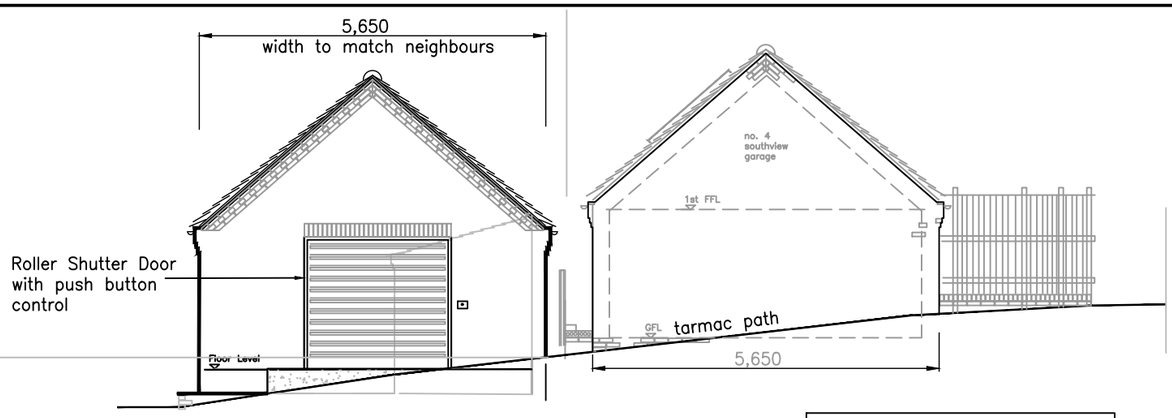


**Prop. South–East Elevation**

ALL GUTTERING AND DOWNPIPES: BLACK & ROUND. TO MATCH EXISTING SHED

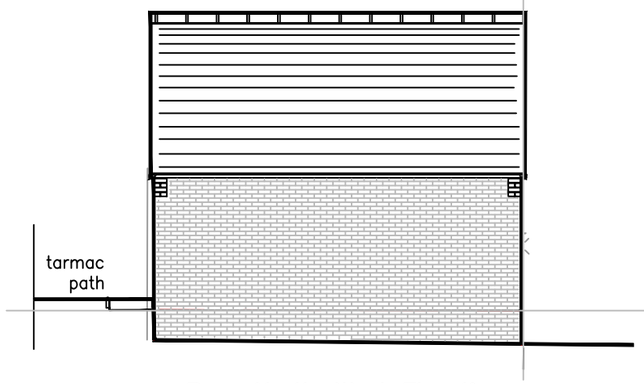


**Prop North–West Elevation**

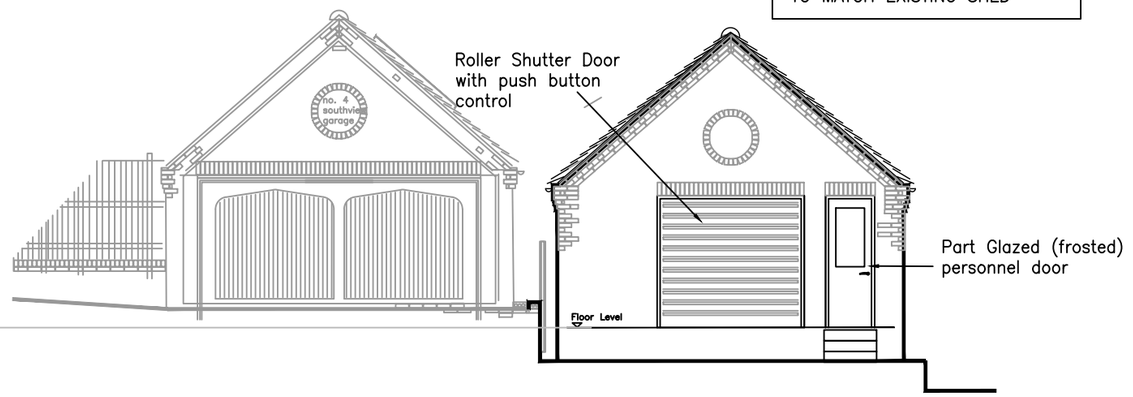


**Prop North–East Elevation**

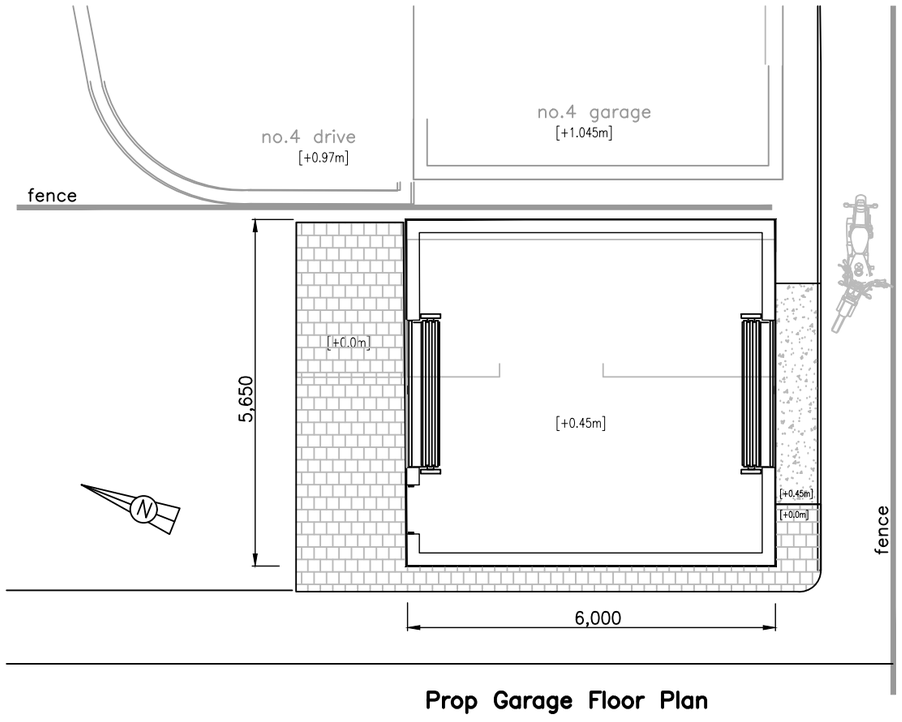


**Prop Garage Floor Plan**

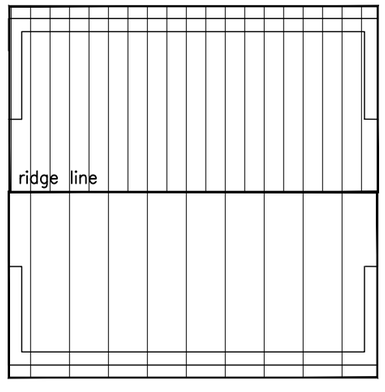


**Prop Garage Roof Plan**

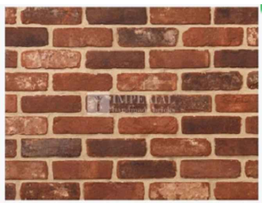

fig. 1
brick sample
Imperial Tumbled
reclamation Red
Handmade 65mm

MR A.C. GRACE

3 SOUTHVIEW MILFORD
BELPER DE56 0RH

PROPOSED GARAGE
PLAN & ELEVATIONS
scale 1:100

drg. no. ACG1222–4 rev.C

A: added North–west elevation B: redrawn to suit conservation officers comments C: rev. to suit conservation officers comments