
MATERIALS:
House
Walls:
- Coursed, split-faced Birchover gritstone on blue brick plinth and with blue brick 'soldier' string course.

Roof:
- Rosemary blue/brindle clay tiles


Conservatory:
Walls:
- Timber-framed double glazing on blue brick plinth


Roof:
- Timber-framed double glazing with clerestory

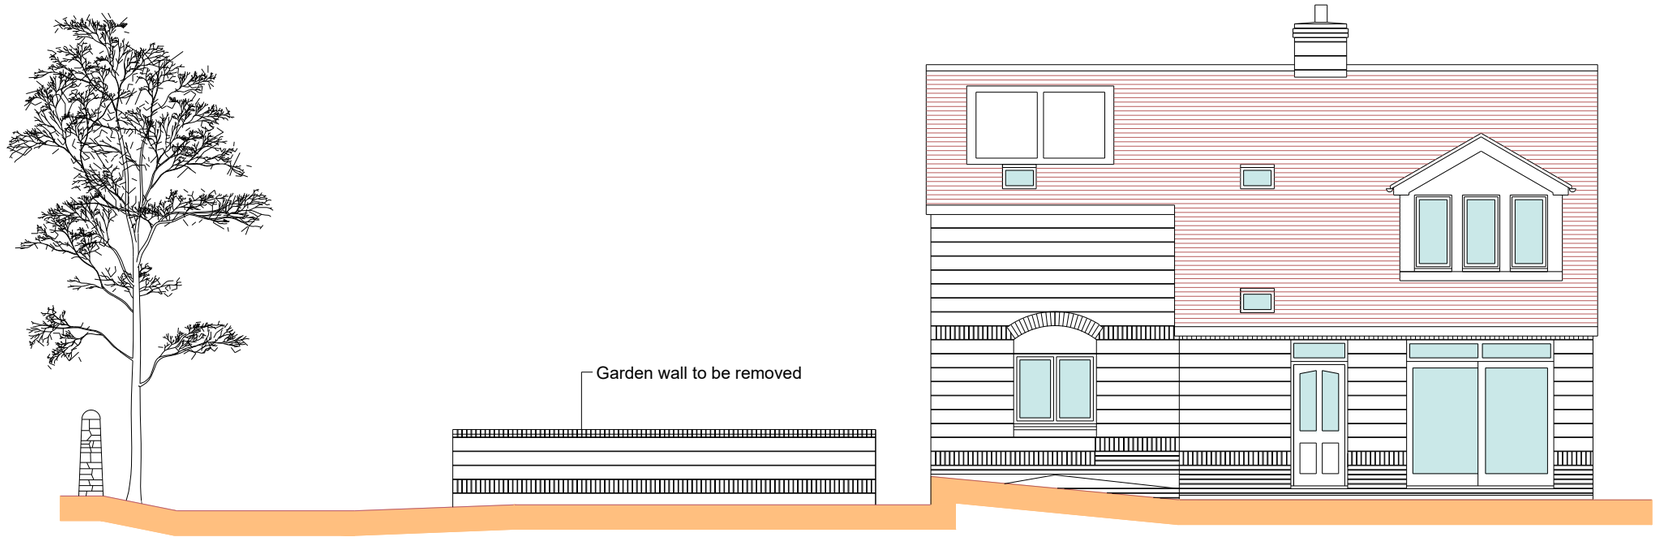


West Elevation

South Elevation

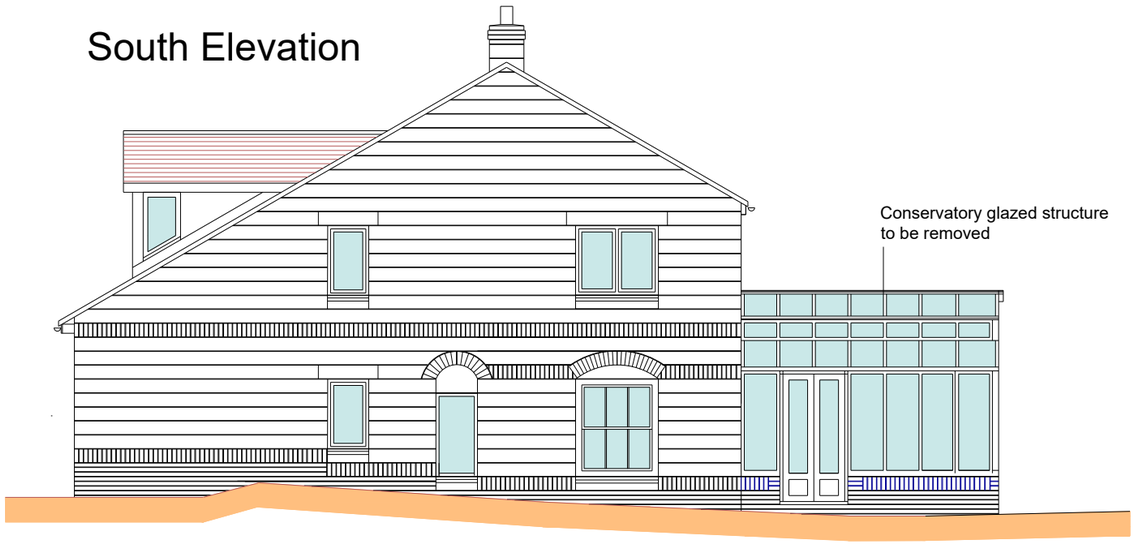

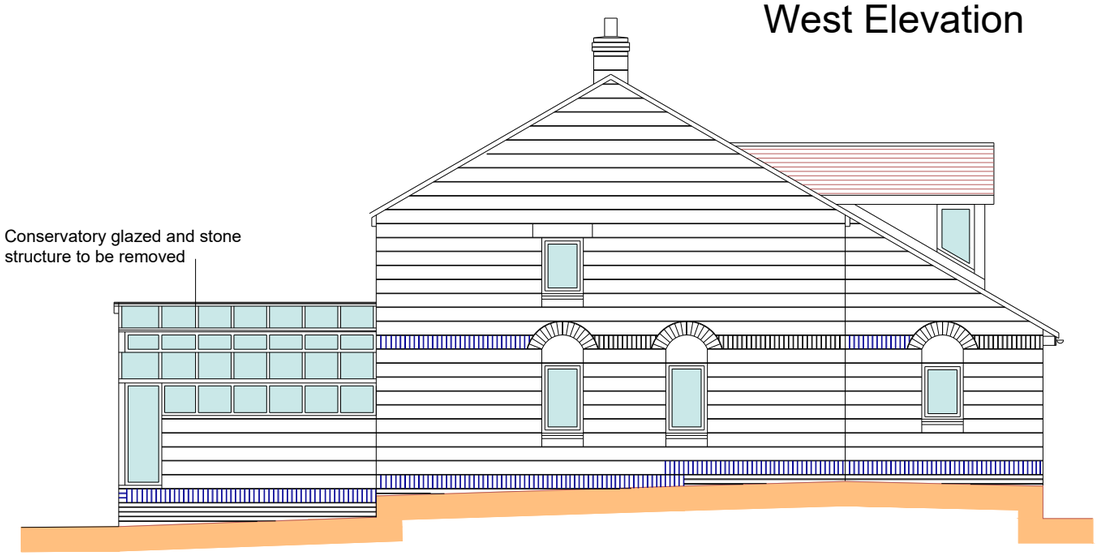

North Elevation

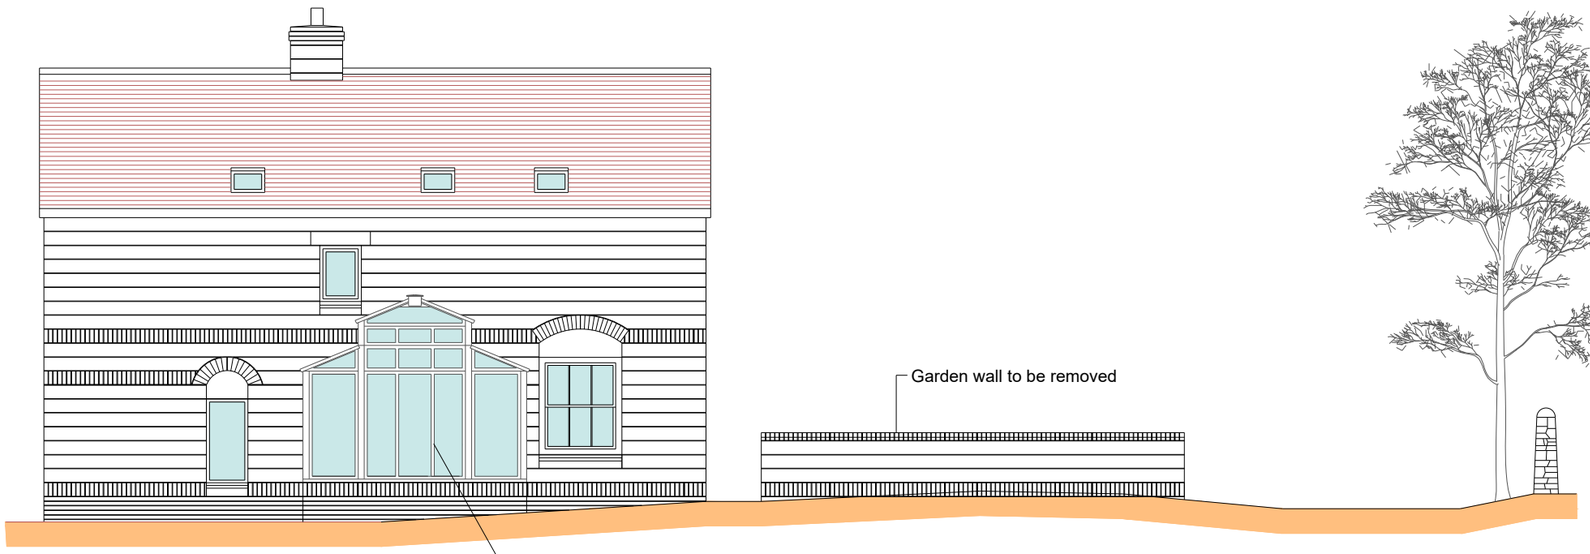

East Elevation

1 0 1 2 3 4 5 metres

Scale 1:100 at A3

NOTES:
Do not scale from this drawing
Dimensions should be checked on site

Project:
Remodelling of existing conservatory to form orangery; single storey extension with attic room; connected to existing dwelling by glazed link.

Location:
Fearn House, Farnah Green, Belper, DE56 2UP

Title:
Existing elevations

Applicants:
J. Chilton and G.Llanos

Scale:	Dwg No:	Rev:	Date:
1:100 at A3	FH6-2023		28/2/2023