
MATERIALS:
Existing House
Walls:
- Coursed, split-faced Birchover gritstone on blue brick plinth and with blue brick 'soldier' string course.


Roof:
Rosemary blue/brindle clay tiles

Proposed Extension:
Roof:
- Standing seam zinc sheet roofing.
- Two number Velux rooflights in the north pitch.

Walls:
- Standing seam zinc sheet cladding with blue/brindle engineering brick plinth to match the existing.
- Aluminium-faced/timber high-specification double-glazed windows.

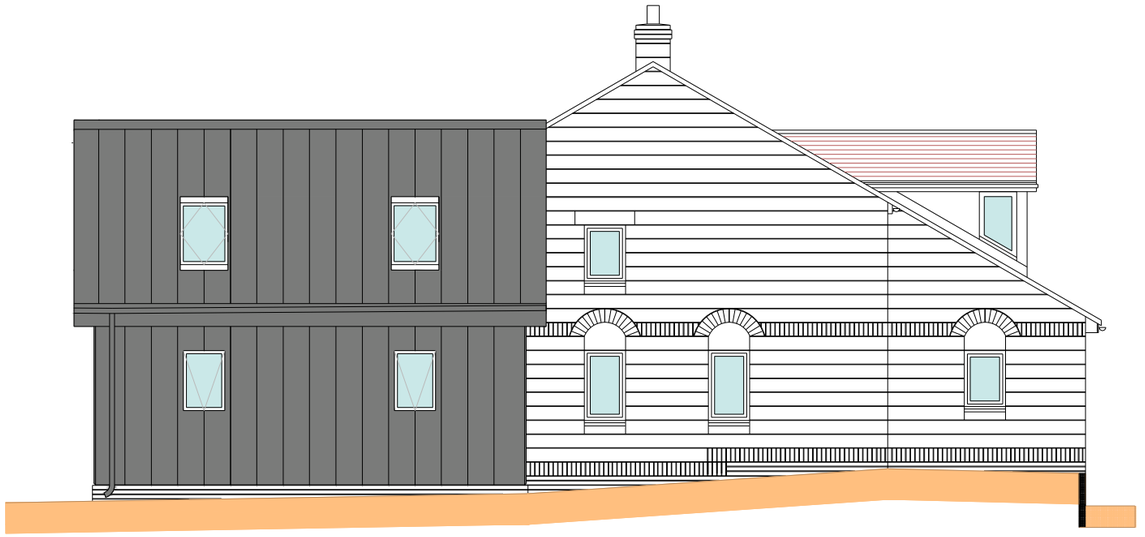


North Elevation

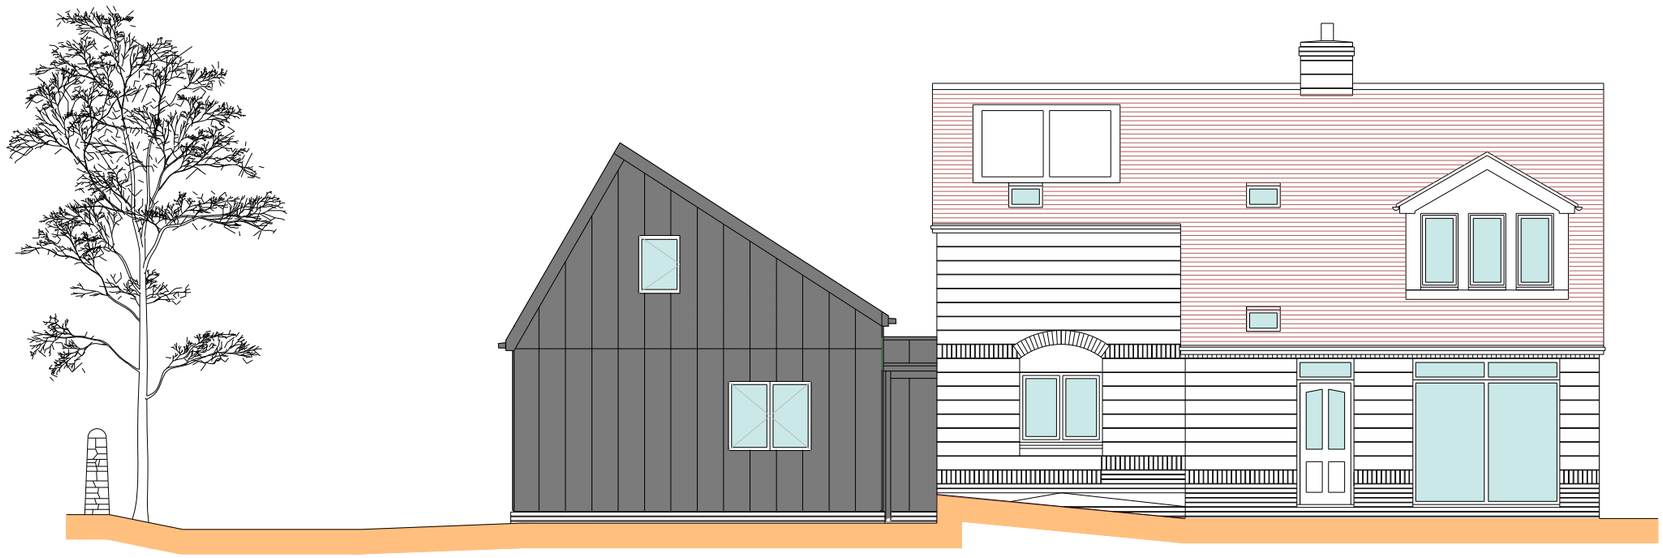

West Elevation

NOTES:
Do not scale from this drawing
Dimensions should be checked on site

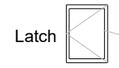

Convention used for window/door swings

1 0 1 2 3 4 5 metres

Scale 1:100 at A3

Project:
Remodelling of existing conservatory to form orangery; single storey extension with attic room; connected to existing dwelling by glazed link.

Location:
Fearn House, Farnah Green, Belper, DE56 2UP

Title:
Proposed North and West elevations

Applicants:
J. Chilton and G.Llanos

Scale:	Dwg No:	Rev:	Date:
1:100 at A3	FH8-2023		22/2/2023