
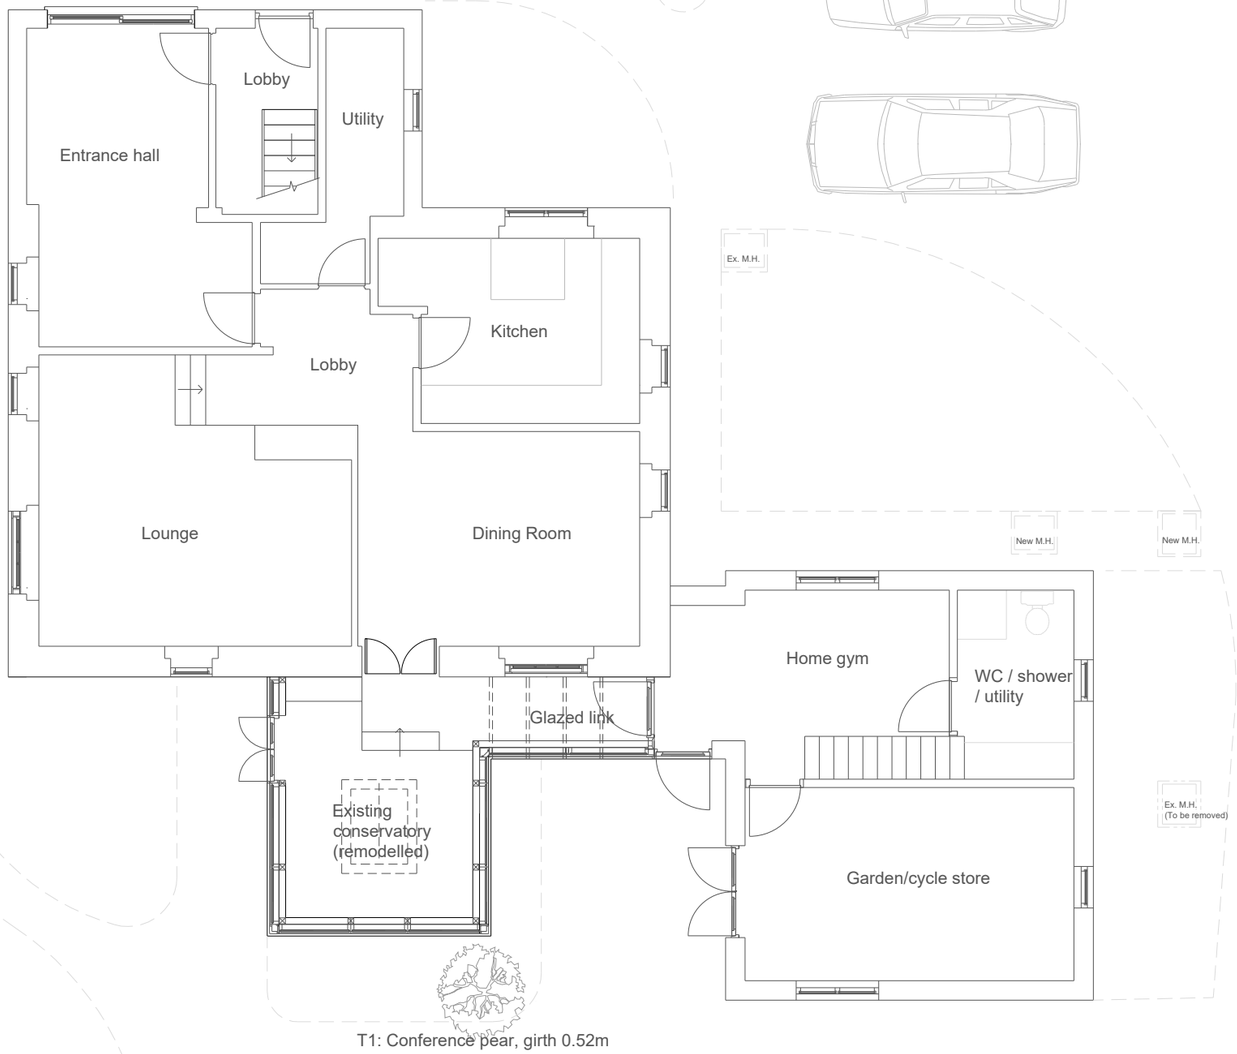


PROPOSED GROUND FLOOR PLAN

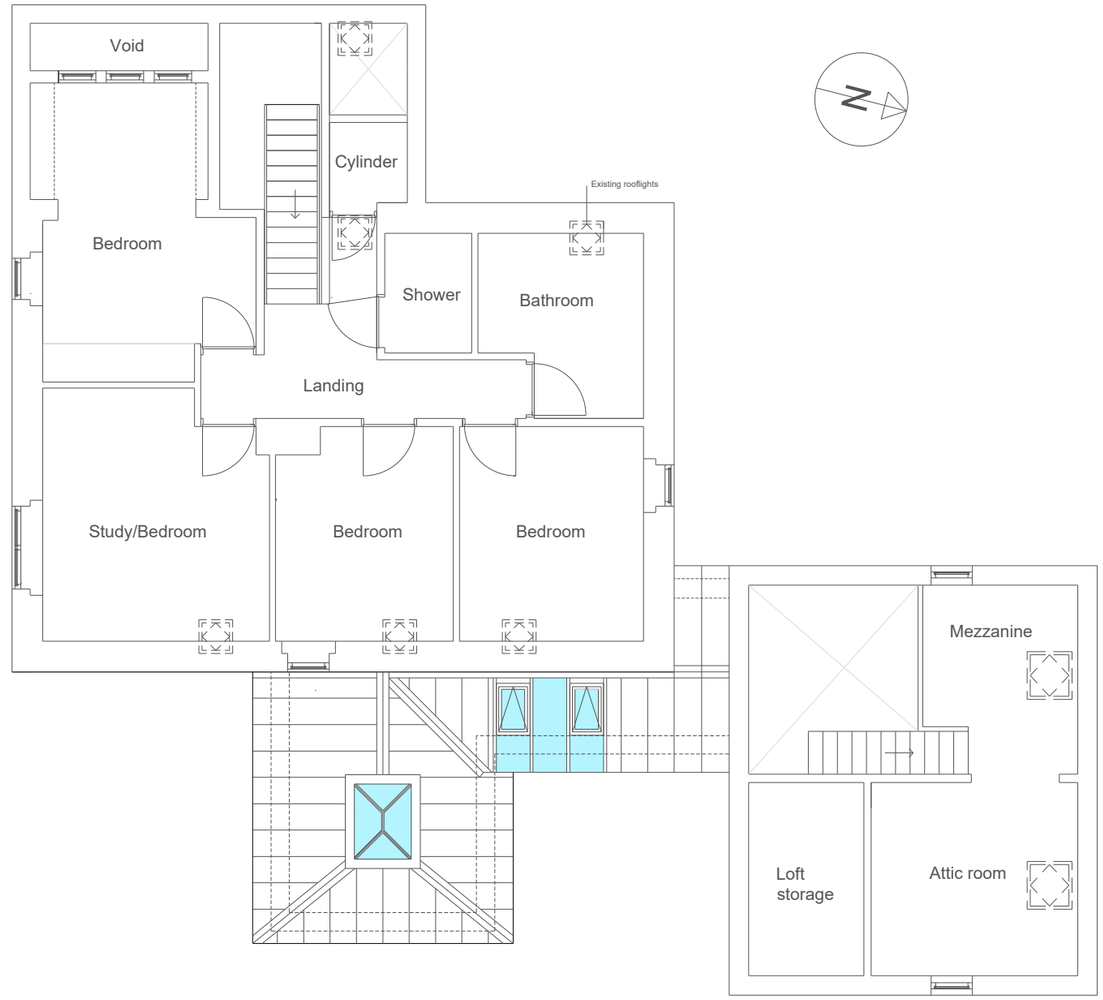

PROPOSED FIRST FLOOR PLAN

NOTES:
Do not scale from this drawing
Dimensions should be checked on site

Project:
Remodelling of existing conservatory to form orangery; single storey extension with attic room; connected to existing dwelling by glazed link.

Location:
Fearn House, Farnah Green, Belper, DE56 2UP

Title: Proposed floor plans

Applicants:
J. Chilton and G.Llanos

Scale:	Dwg No:	Rev:	Date:
1:100 at A3	FH4-2023		23/2/2023

1 0 1 2 3 4 5 metres

Scale 1:100 at A3