

SOUTH ELEVATION

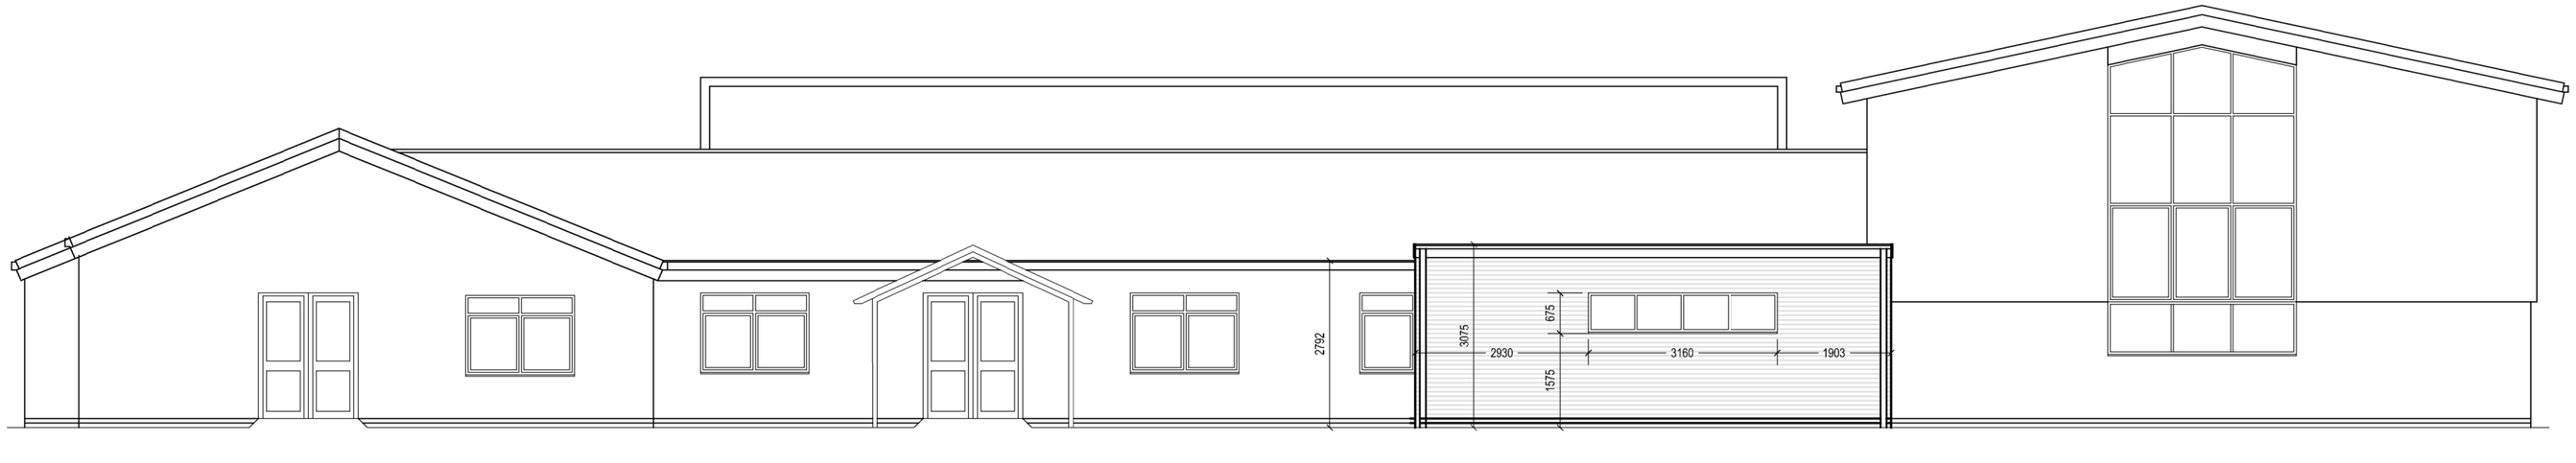

EAST ELEVATION

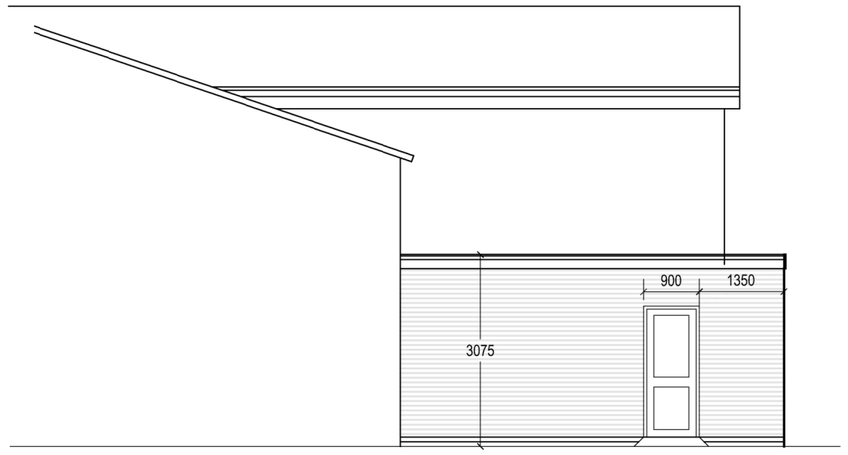

SOUTH ELEVATION OF EXTENSION



NORTH ELEVATION

DO NOT SCALE FROM THIS DRAWING
EXCEPT FOR PLANNING PURPOSES ONLY
Copyright reserved

This drawing is issued for the sole & exclusive use of the named recipient. Distribution to any third party is on the strict understanding that no liability is accepted by YMD Boon Ltd for any discrepancies, errors or omissions that may be present & no guarantee is offered as to the accuracy of information shown.
All dimensions to be checked on site & any discrepancies found shall be brought to the attention of YMD Boon Ltd prior to commencement of any building works.

THIS DRAWING IS TO BE READ IN COLOUR PRINT

CDM – RESIDUAL RISKS
The following are considered to be significant risks relevant to this drawing, which could not be fully mitigated or removed through design. Further possible control measures have been identified within the Design Risk Assessments which may help to mitigate these and other identified risks further during the construction / maintenance process.

0 1m 2m 3m 4m 5m

1:100

Rev	Description	Date	Drawn	Chk'd
C	Elevations updated.	09/3/23	SPD	SS
B	Flat roof added	13/6/22	SPD	SS
A	First Issue	13/5/22	SPD	SS

TENDER ISSUE

ymd boon Architects & Construction Consultants
Loxley House, Tottle Road , Nottingham
Nottingham NG2 1RT
Tel: 0115 777 3646

Client
LOSCOE PRIMARY SCHOOL

Project
INSTALLATION OF
FULL PRODUCTION KITCHEN

Scale	Date	Drawn
1:100	09.02.21	SSS

Drawing Title
PROPOSED ELEVATIONS

Checked

Drawing Number
J4683-51

Revision
C

S:\Jobs\Schools\Derby\Derby, Loscoe\J4583 Refurbishment of Kitchen\6-0 Drawings\Current