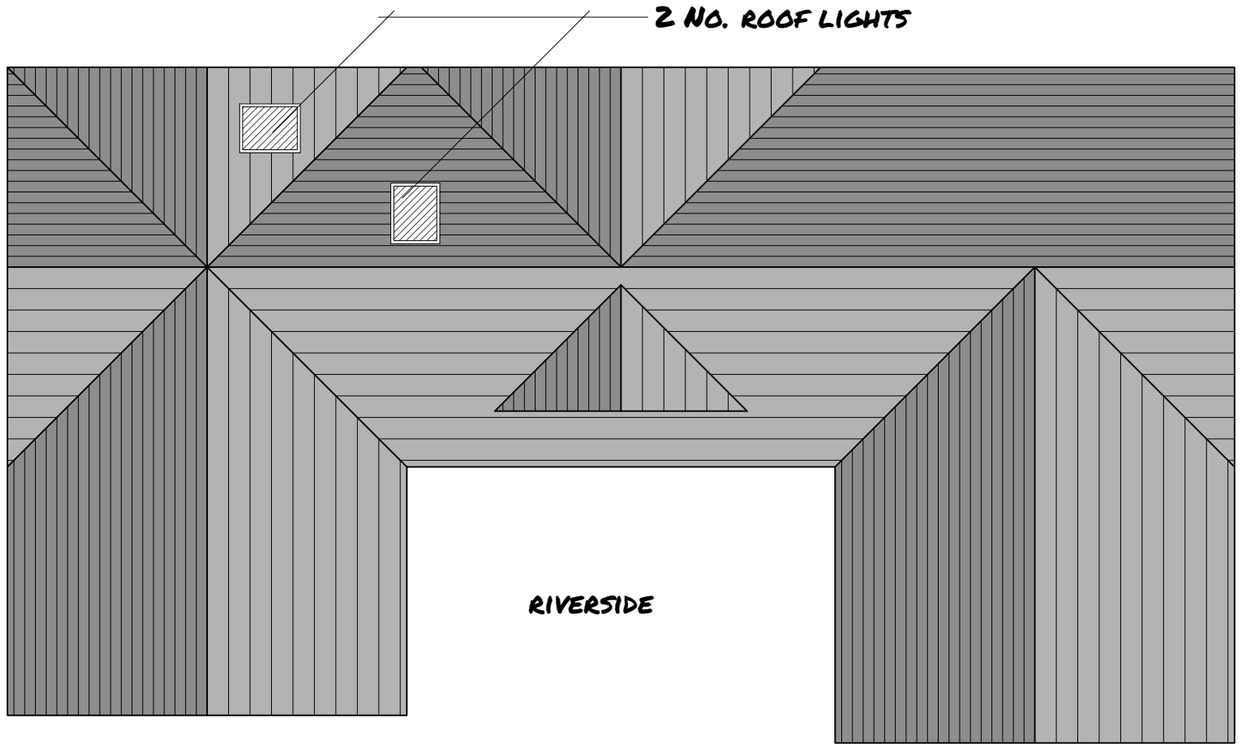


MILL GREEN

EXG. FLAT ROOF GARAGE

GREY RICHARDS TROWELL ARCHITECTURE

Address: 1-3 Greenhill, Wirksworth, Derbyshire, DE4 4EN
Tel: 01629 825491
Email: info@grtarchitecture.co.uk
Website: www.grtarchitecture.co.uk

Client:	Martyn Jones
Project:	Loft Conversion @
Address:	Riverside, Snake Lane, Duffield, Belper, DE56 4FF
Drawing:	Roof Plan
Dwg No: 003	Date: 03rd April 23
Scale: 1:100	Paper size: A3
RIBA Stage:	003

Please Note:

Drawings up to RIBA Work Stage 4 are not sufficiently detailed for construction

DO NOT SCALE DRAWING

© Grey Richards Trowell Architecture all rights reserved