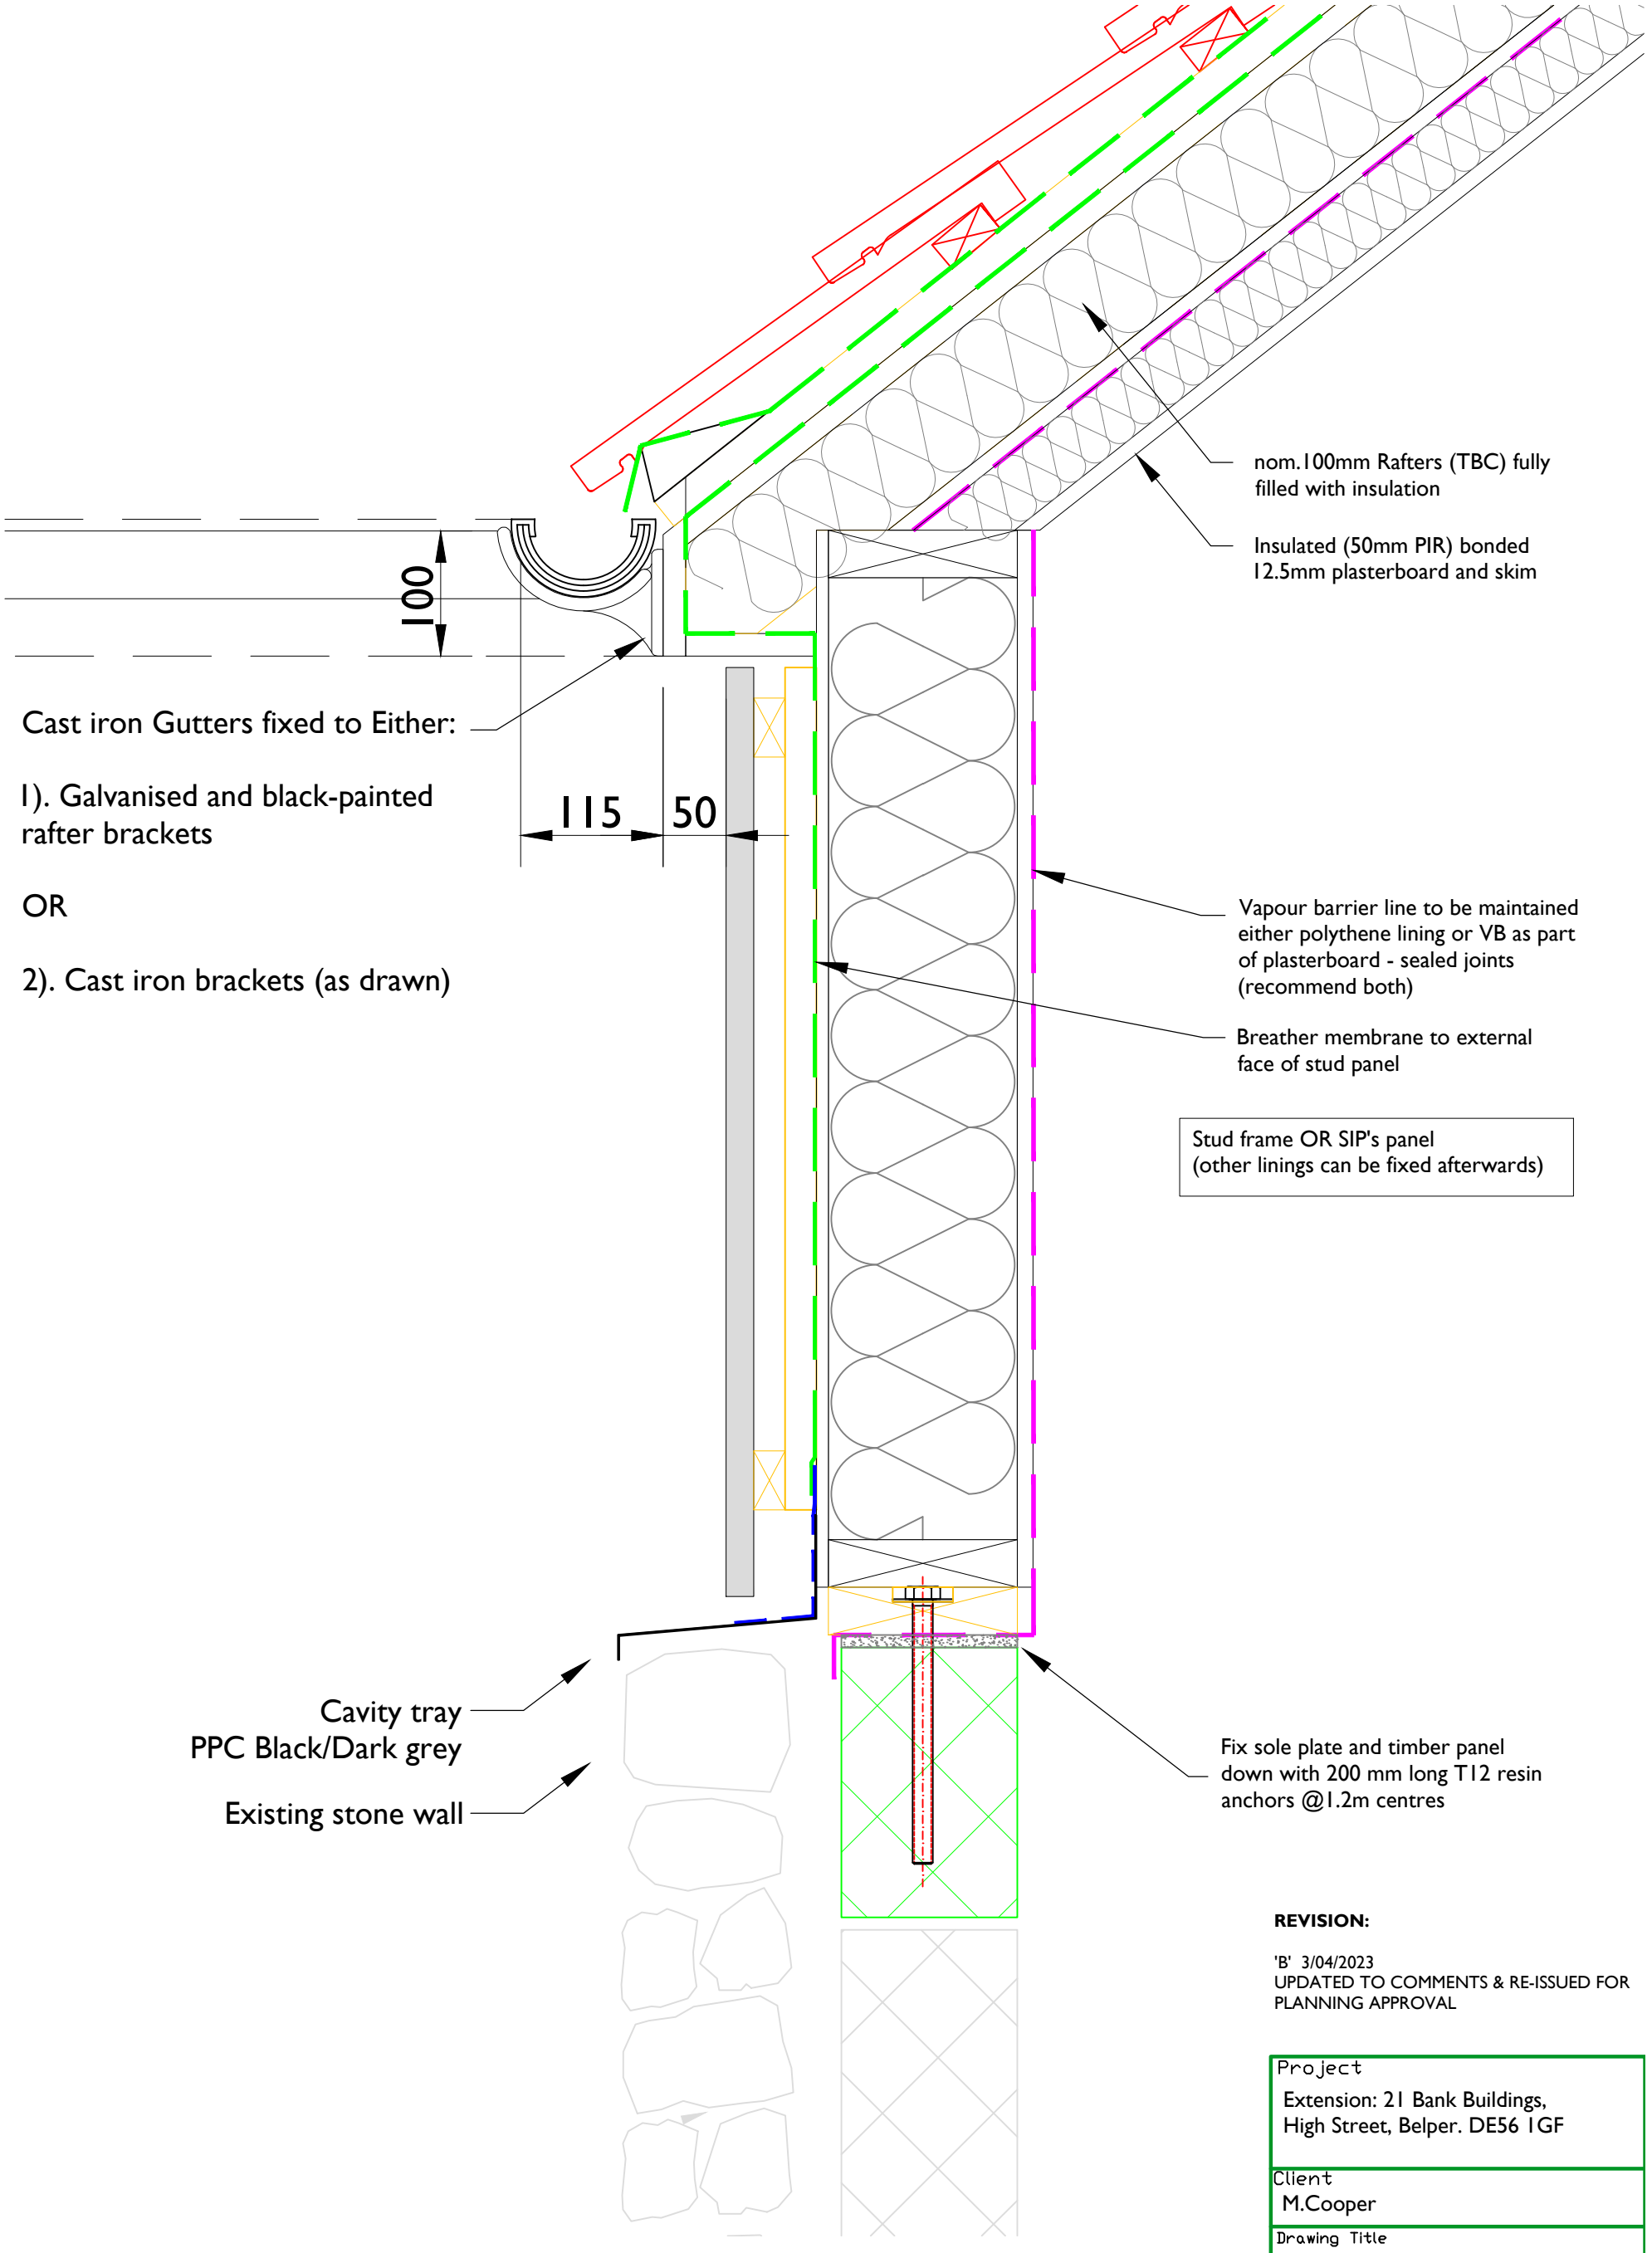

Cast iron Gutters fixed to Either:

1). Galvanised and black-painted rafter brackets

OR

2). Cast iron brackets (as drawn)

nom.100mm Rafters (TBC) fully filled with insulation

Insulated (50mm PIR) bonded 12.5mm plasterboard and skim

Vapour barrier line to be maintained either polythene lining or VB as part of plasterboard - sealed joints (recommend both)

Breather membrane to external face of stud panel

Stud frame OR SIP's panel
(other linings can be fixed afterwards)

Cavity tray
PPC Black/Dark grey

Existing stone wall

Fix sole plate and timber panel down with 200 mm long T12 resin anchors @1.2m centres

New Eaves Section detail

REVISION:

'B' 3/04/2023
UPDATED TO COMMENTS & RE-ISSUED FOR PLANNING APPROVAL

Project: Extension: 21 Bank Buildings, High Street, Belper. DE56 1GF		
Client: M.Cooper		
Drawing Title: 1:5 Detailed Sections		
Scale: 1:5 @ A3	Origin Date: Dec '19	Drawn: D.Guy
Job No: C1065	Drg No: 2023/Z/01	Revision: B