

Elevation to Road as Altered

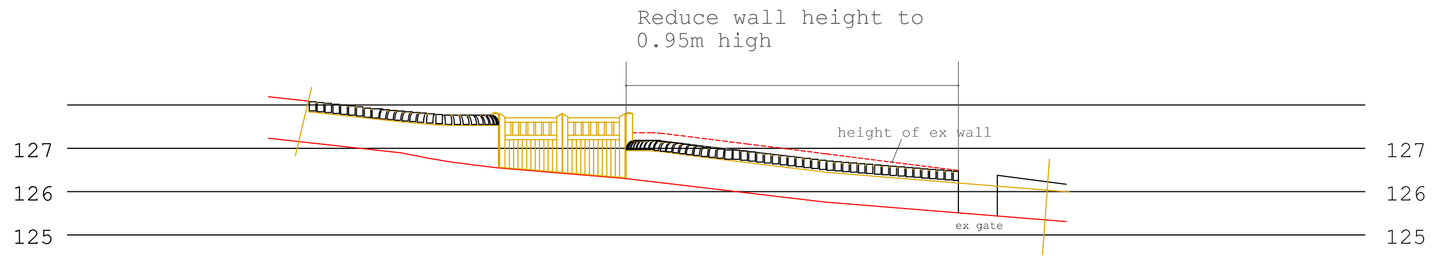

Elevation to Road as Proposed

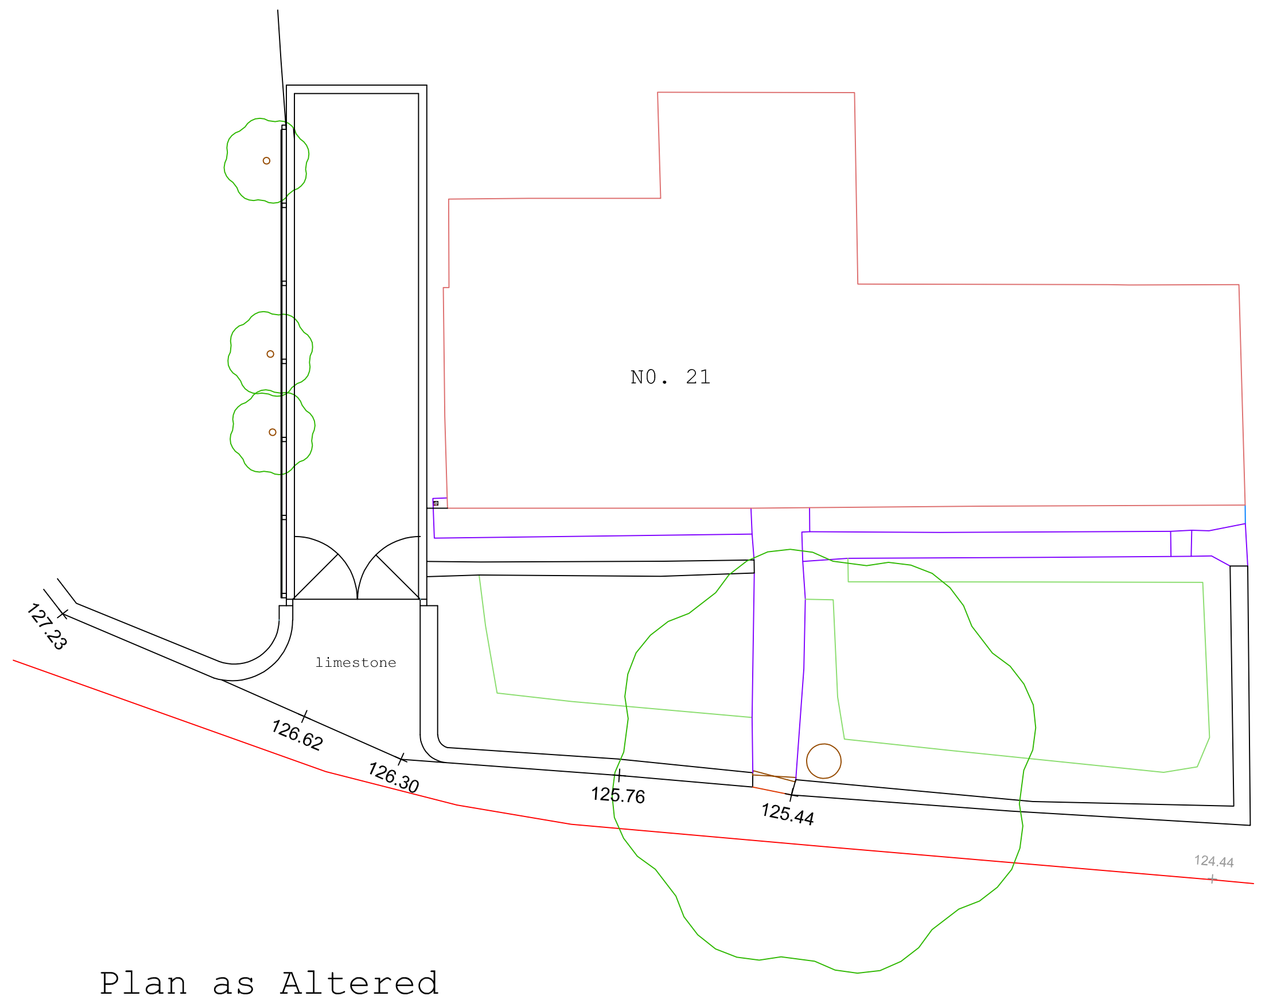

Plan as Altered

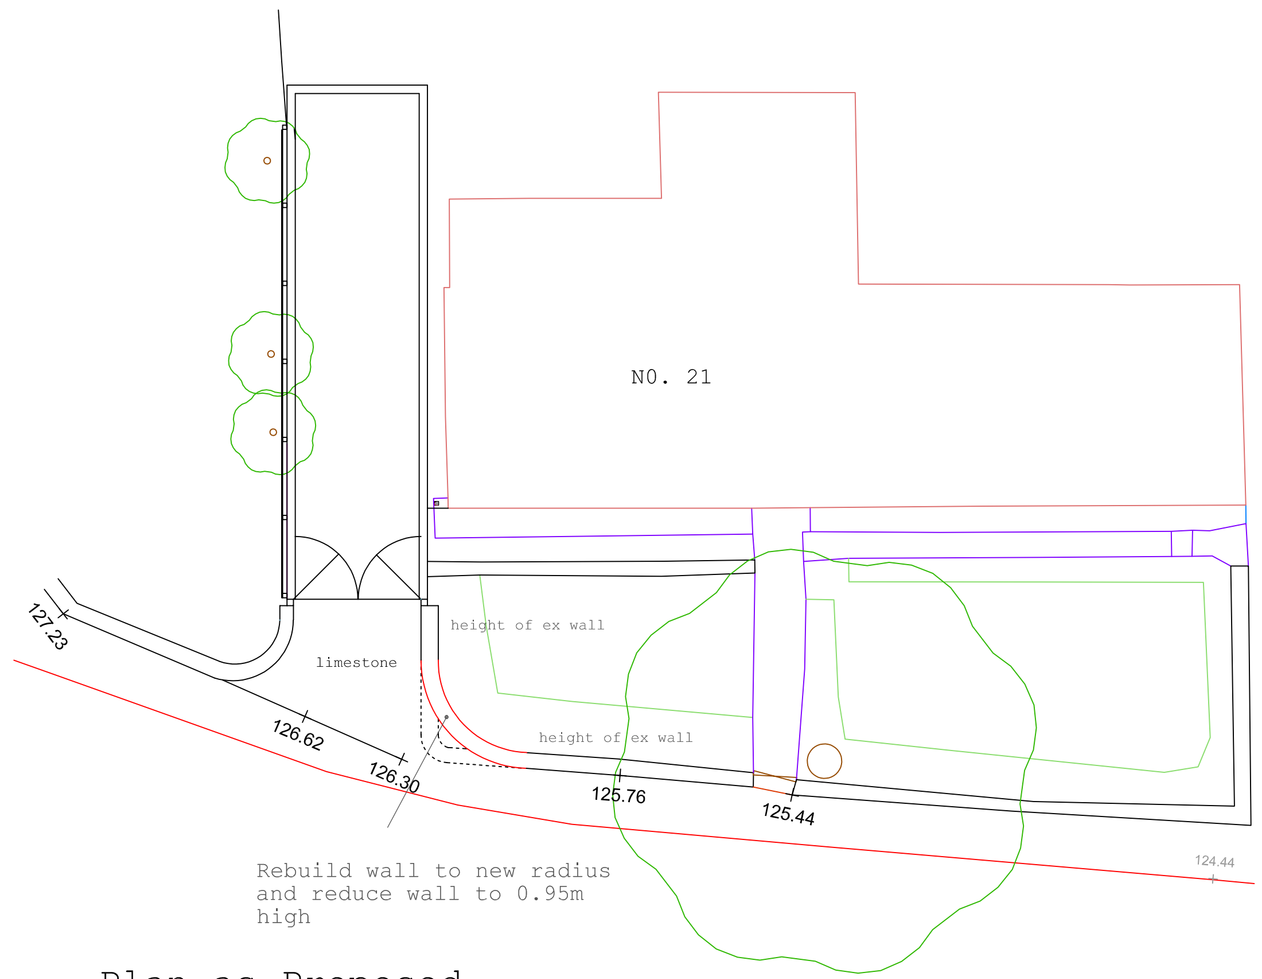

Plan as Proposed

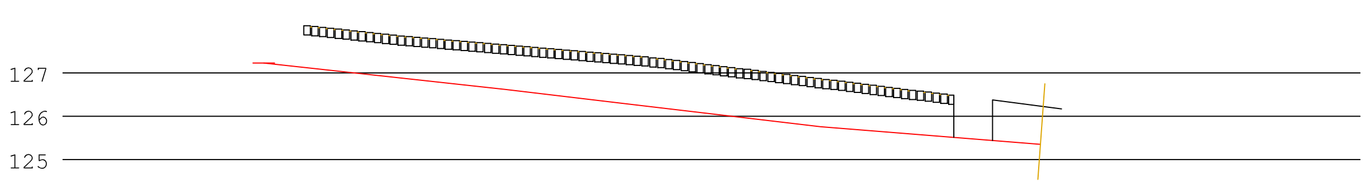

Original elevation to road

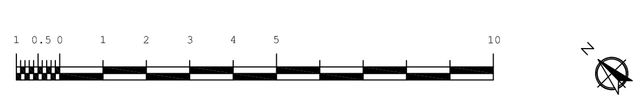

Client
Ms. D Bacon

Location
21 Church Street
Fritchley
Belper
Derbyshire
DE56 2FQ

Proposal
Alterations to Access

Drawing
Planning Layout

Scale	Date
1:100	**March 2023**
Sheet No **01**	Job No **9668**

Woore Watkins Ltd
Hartington Suite, Ednaston Park, DE6 1FA
t: 01335 818088
e: info@woorewatkins.co.uk