Copyright retained in accordance with the copyright, design, and patents act 1988.

DO NOT SCALE OFF DRAWINGS
Dimensions to be checked on site.

CDM Regulations 2015

Denotes a significant hazard or difficult management procedure. Please refer to drawing notes for potential hazards. Main contractor to plan for mitigation measures in response to hazards.

CDM Regulations require that **all** projects are to:

- **Have workers to be competent and are suitably skilled for the work they carry out;**
- **Contractors to provide appropriate supervision, instruction and information to all on site workers to provide a safe working environment;**
- **Have a written construction phase plan.**

Worcester architects are appointed as `Designer` only, unless a written appointment has been completed for the formal appointment as `Principal Designer`

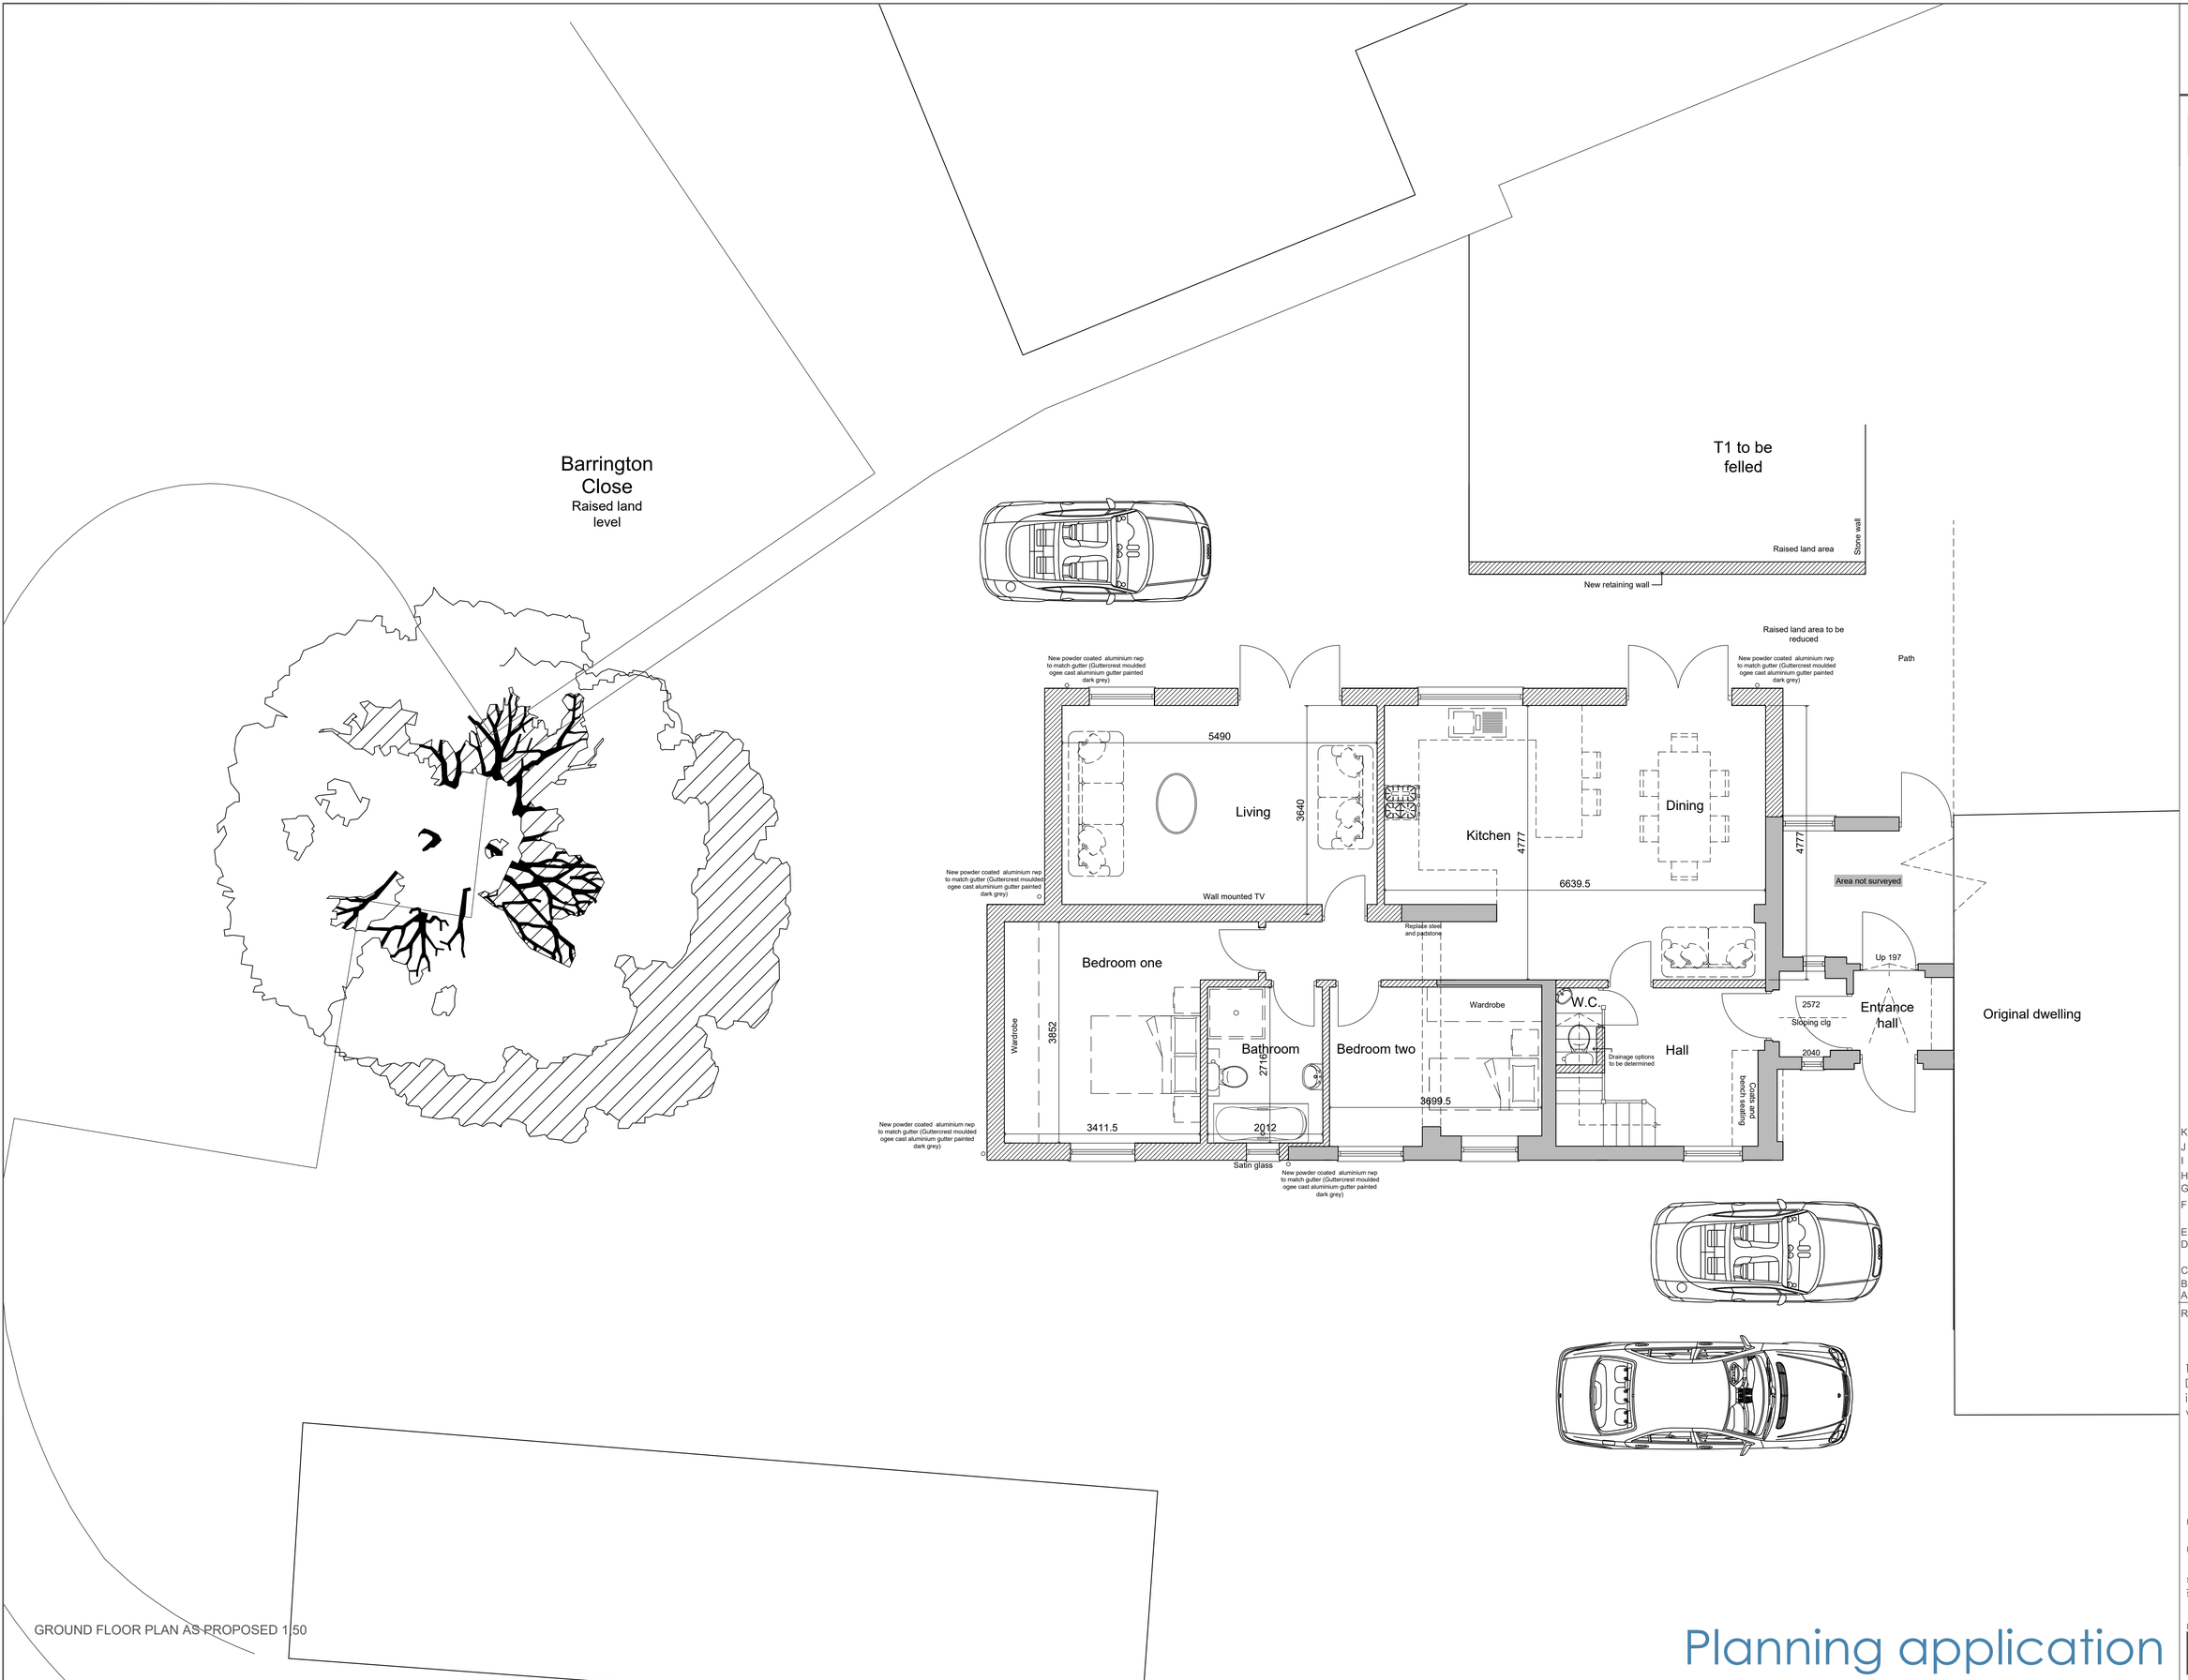

GROUND FLOOR PLAN AS PROPOSED 1:50

Rev	Note	Date
K	Amended to Heritage comments	22.03.23
J	Amended to Heritage comments	26.01.23
I	W.C. added	26.04.22.
H	Amended to client comments	14.04.22.
G	Proposed extn. reduced	11.04.22.
F	Proposed extn. to rear only Planning application two	04.02.22
E	Amended to client comments	19.05.21
D	Re-design Planning	04.05.21
C	Amended to client comments	24.02.20
B	Amended to client comments	10.02.20
A	Amended to client comments	04.02.20

worcester architects
19 Poyser Lane Kirk Langley Ashbourne
DE6 4LR 07963780532 01332 824517
info@worcester-architects.co.uk
www.worcester-architects.co.uk

RIBA Chartered Practice

Project **29 Ashbourne Road, Kirk Langley, Ashbourne**

Drawing Title **Partial ground floor plan as proposed**

Scale 1:50

Sheet A1 | Drawn By MS

Date	Job No.	Drawing No.	Revision
Jan`20	079 2019	004	K

Planning application