

EAVES DETAIL AS PROPOSED 1:10

FRONT ELEVATION AS PROPOSED 1;50

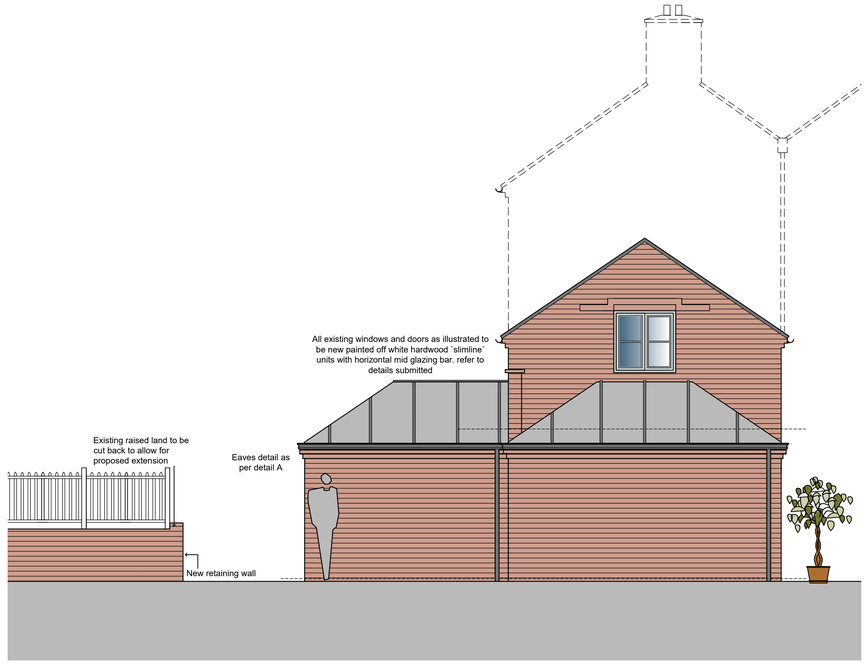

SIDE ELEVATION AS PROPOSED 1;50

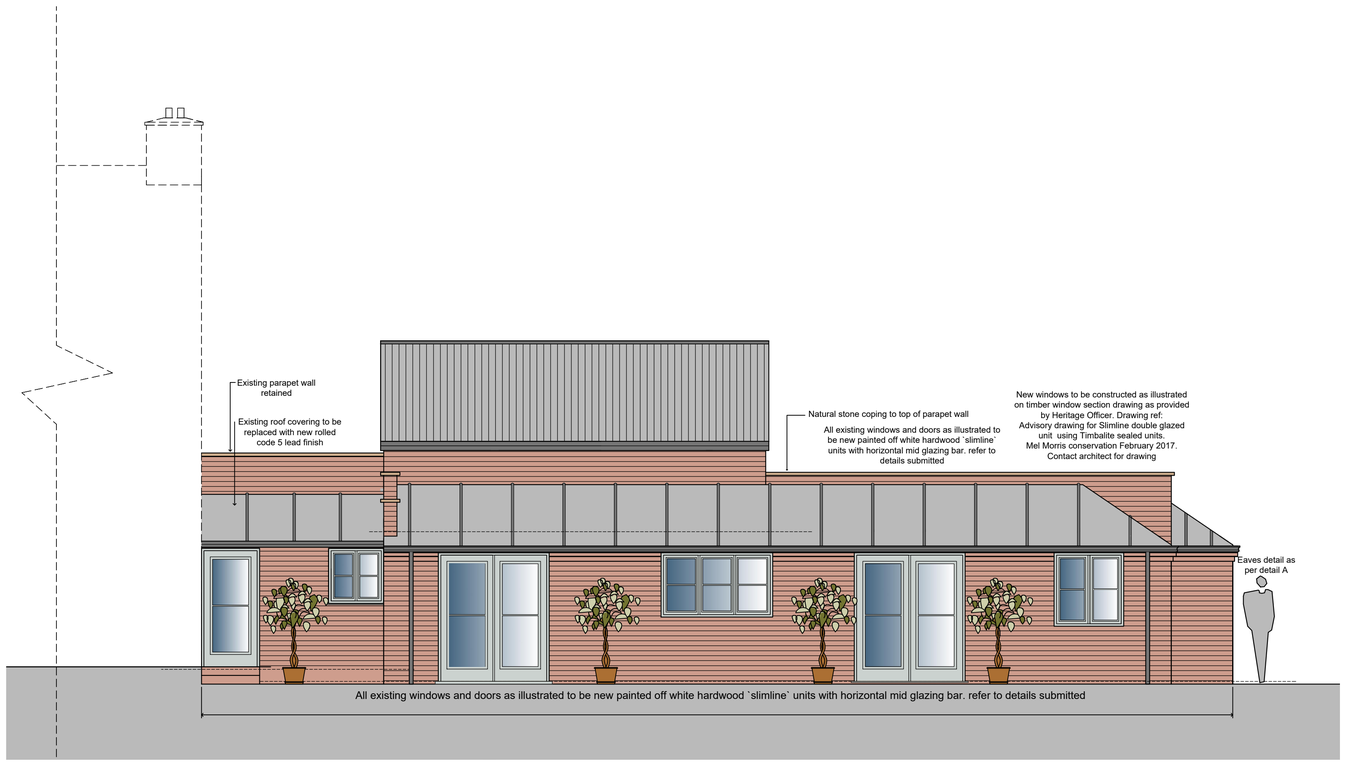

REAR ELEVATION AS PROPOSED 1;50

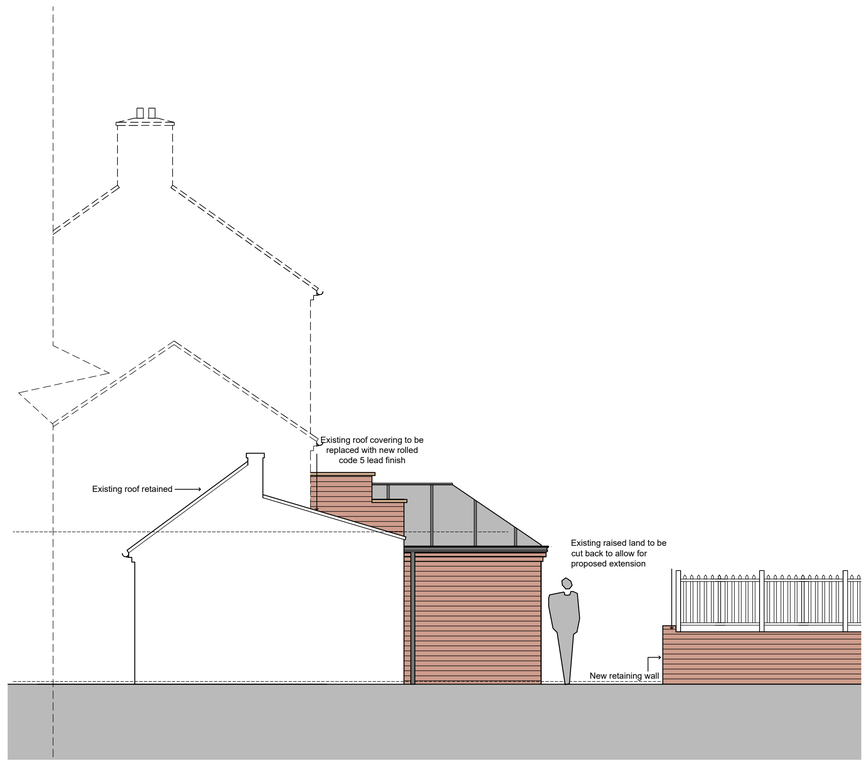

SIDE ELEVATION AS PROPOSED 1;50

Planning application

Copyright retained in accordance with the copyright, design, and patents act 1988.

DO NOT SCALE OFF DRAWINGS
Dimensions to be checked on site.

CDM Regulations 2015

Denotes a significant hazard or difficult management procedure. Please refer to drawing notes for potential hazards. Main contractor to plan for mitigation measures in response to hazards.
CDM Regulations require that **all** projects are to:

- **Have workers to be competent and are suitably skilled for the work they carry out;**
- **Contractors to provide appropriate supervision, instruction and information to all on site workers to provide a safe working environment;**
- **Have a written construction phase plan.**

Worcester architects are appointed as `Designer` only, unless a written appointment has been completed for the formal appointment as `Principal Designer`

Facing brick to match existing

New plain clay roof tiles to match existing or natural slate

Code 5 lead mop rolled roof covering

Rev	Note	Date
I	Amended to Heritage comments	22.03.23
H	Amended to Heritage comments	Mar 23
G	Amended to Heritage comments	26.01.23
F	Amended to client comments	14.04.22
E	Extension reduced in scale Planning application two	11.04.22
D	Scheme re-design	19.05.21
C	Amended to client comments	24.02.20
B	Amended to client comments	10.02.20
A	Amended to client comments	04.02.20

worcester architects
19 Poyser Lane Kirk Langley Ashbourne DE6 4LR 07963780532 01332 824517
info@worcester-architects.co.uk
www.worcester-architects.co.uk

RIBA Chartered Practice

Project **29 Ashbourne Road, Kirk Langley, Ashbourne**
Drawing Title **Elevations as proposed**

Scale 1:50
Sheet A1 | Drawn By MS

Date	Job No.	Drawing No.	Revision
Jan`20	079 2019	006	I