© Drawing & Design Copyright of:

MIKE HALL ARCHITECT

Do not scale this drawing
Do not derive dimensions from digital media

A3

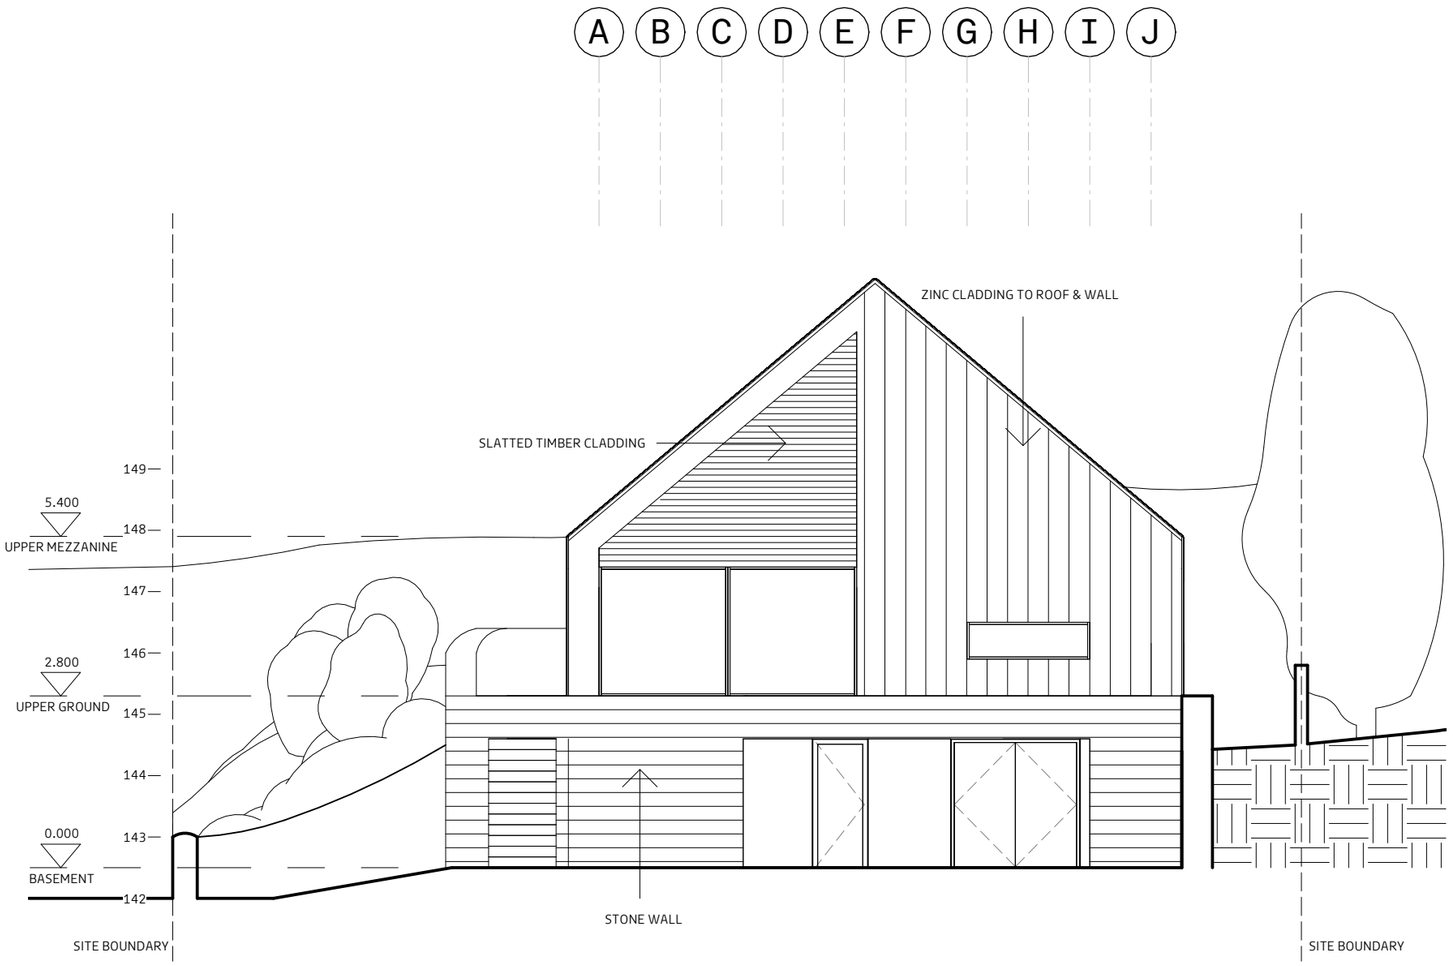

1 NORTH EAST ELEVATION
1 : 100

Rev.	Date	Description	Issued by	Checked by

Drawing No: **003004** Rev:

Project Name: 91A BULLBRIDGE HILL

Drawing Name: NORTH EAST ELEVATION

Drawing Status: PLANNING Suitability: S1

Project No:	Date:	Scale:	Drawn:	Checked:
0000	15/03/23	1 : 100	AUTHOR	MH