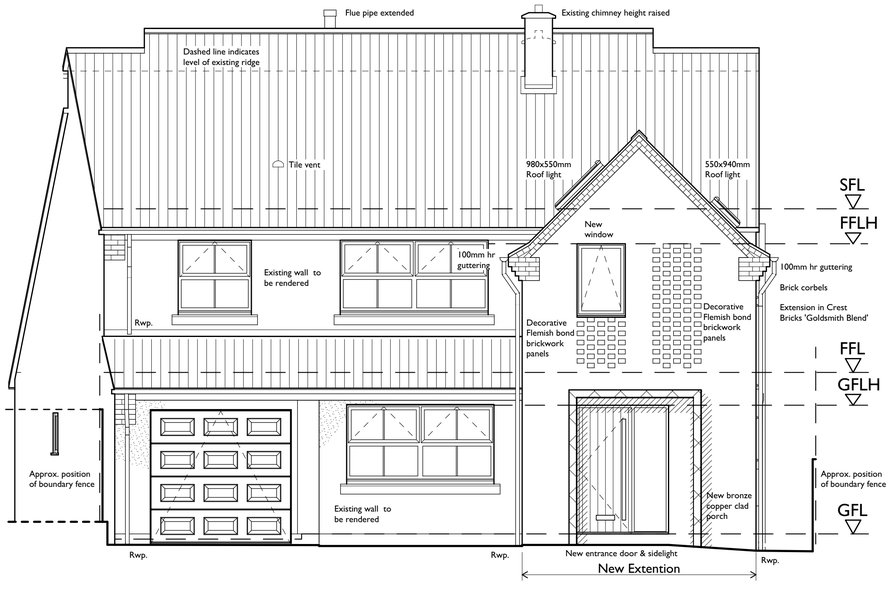

Front Elevation as Proposed

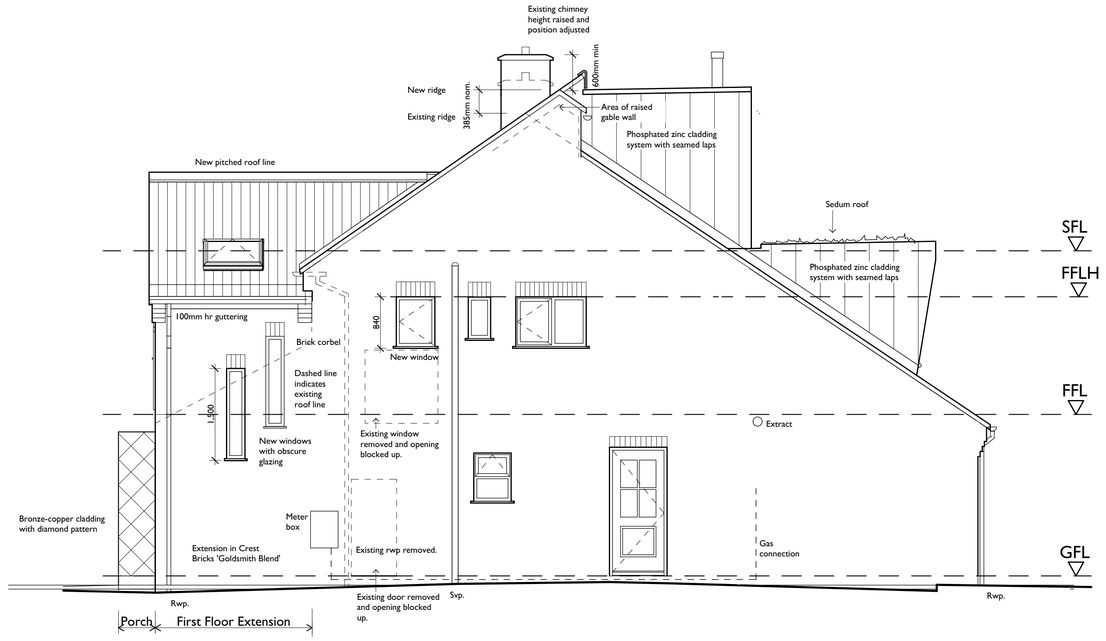

Side Elevation as Proposed

Revisions		
No:	Date:	Comments:
A	04/23	Cladding to first floor dormer amended

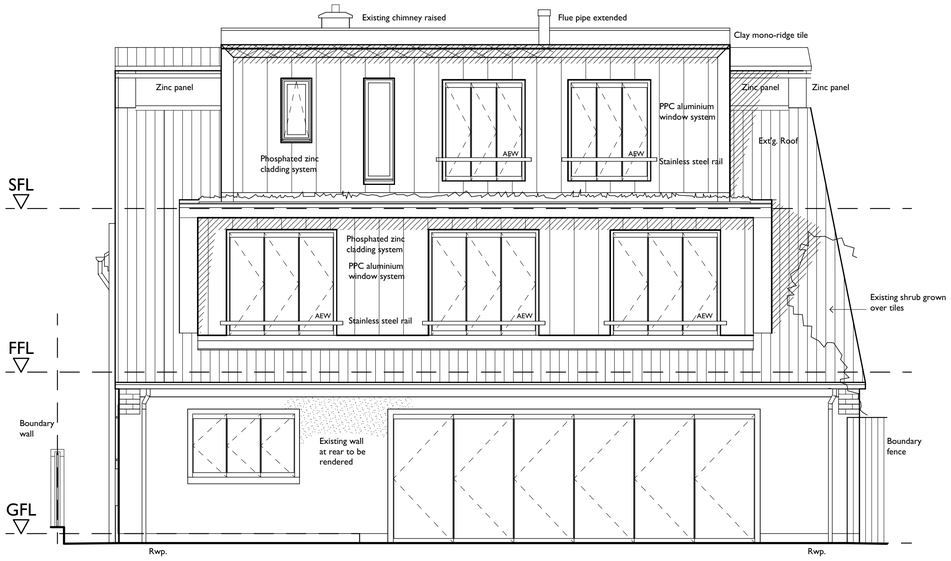

Rear Elevation as Proposed

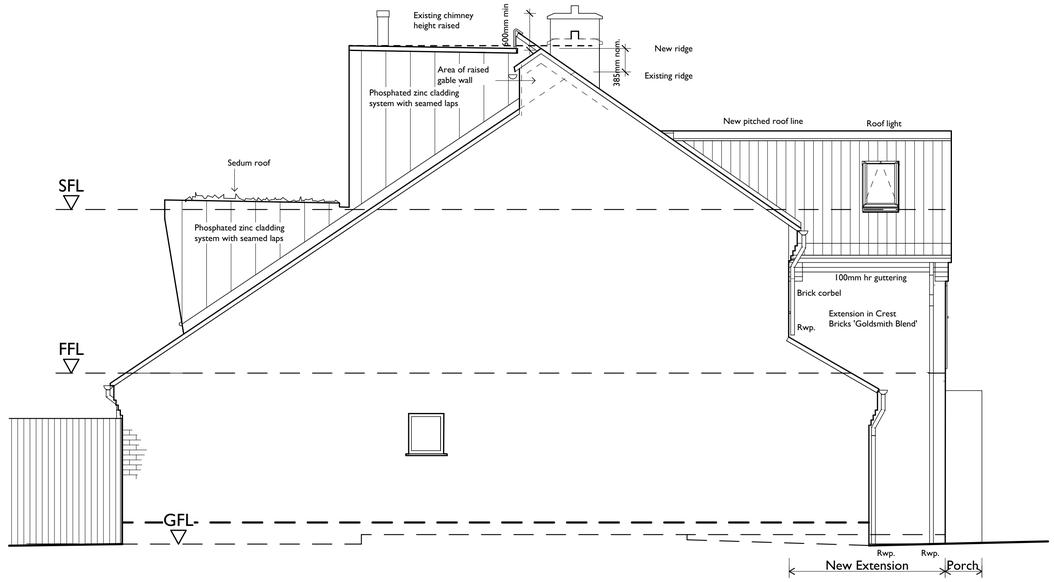

Side Elevation as Proposed

0 1 2 3 4 5
Scale bar 1 : 50 Metres

blairgrattonarchitects

Blair Gratton Architects Ltd.
First Floor Offices, 24 The Strand,
Cathedral Quarter, Derby, DE1 1BE.

T: 01332 340458

E: info@blairgratton-architects.co.uk

www.blairgratton-architects.co.uk

Project: Proposed Extensions & Alterations:
16 Avenue Road
Duffield
Derbyshire
DE56 4DW

Title: Design Drawing
Elevations as Proposed

Client: Mr & Mrs M. Rees

Dwg. No: 801.07A

Scale: 1:50 @ *A1*

Date: II/XXIII

Use figured dimensions only.
Contractor to check all dimensions and levels on site before work commences and report any discrepancies or variations to the Architect immediately.

RIBA Chartered Architects

© Design Copyright of Blair Gratton Architects Limited. This drawing may not be copied in any format without the consent of Blair Gratton Architects Limited.