North

0 1 2 3 4 5
Scale bar 1 : 50 Metres

Revisions		
No:	Date:	Comments:
A	04/23	Cladding to first floor dormer amended

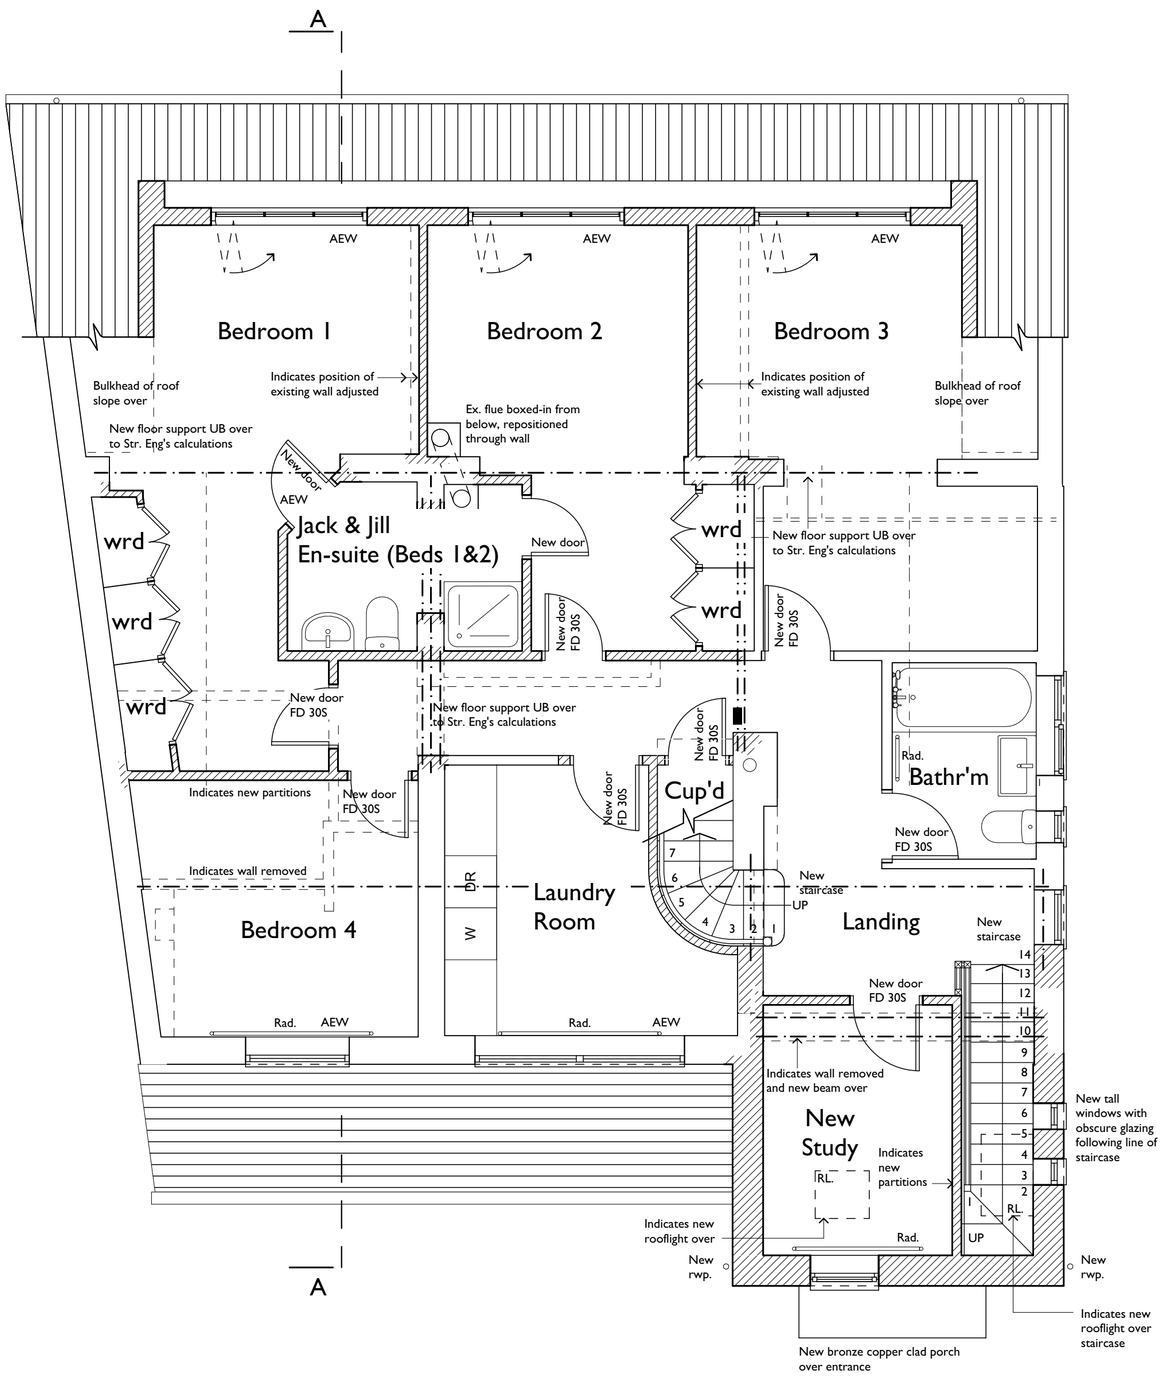

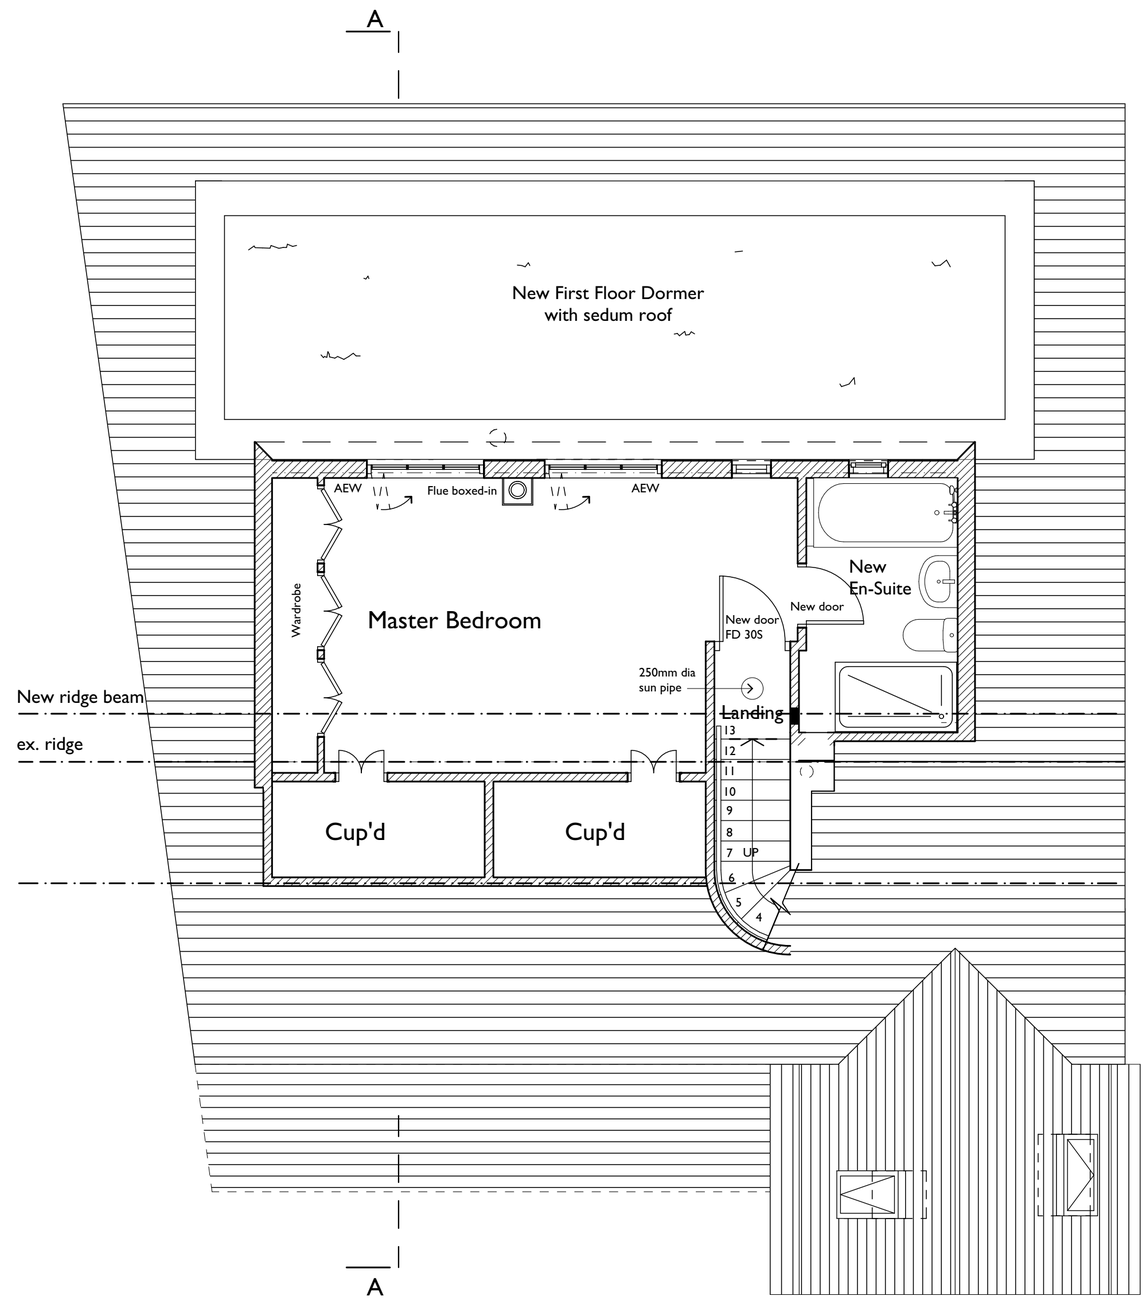

First Floor Plan As Proposed
Scale 1:50

Second Floor Plan As Proposed
Scale 1:50

0 5 10
Scale bar 1 : 100 Metres

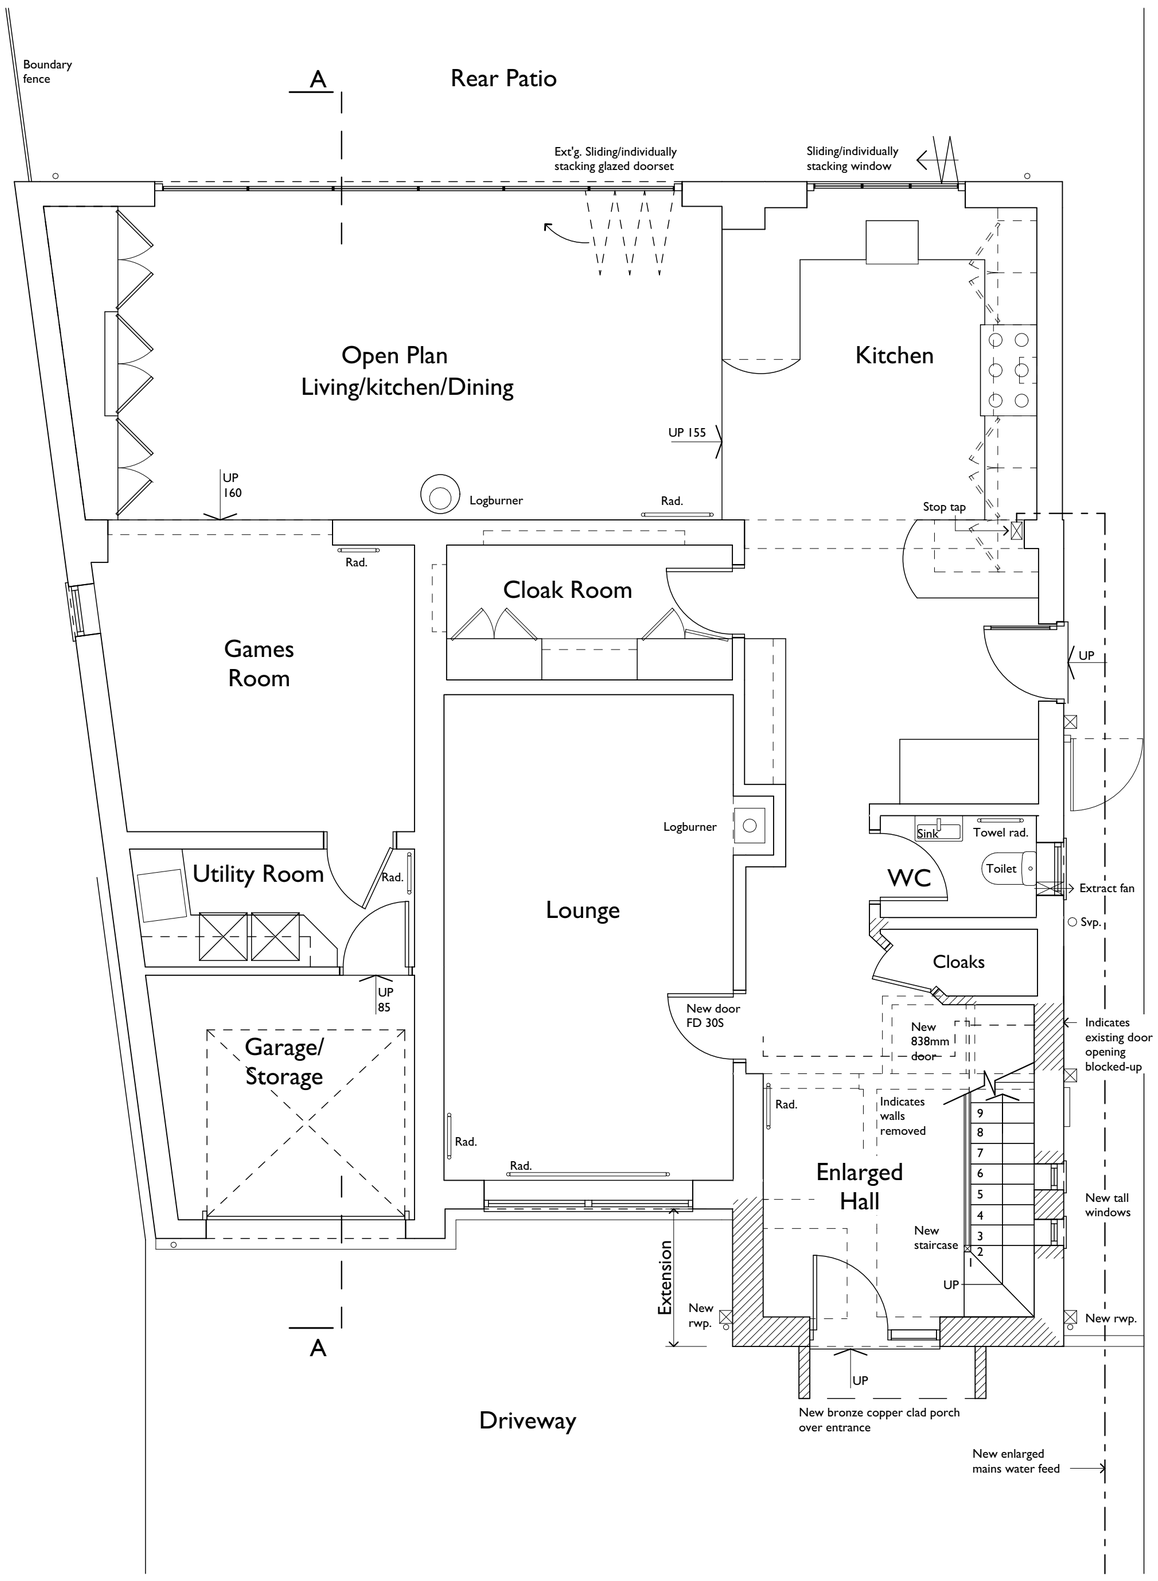

Ground Floor Plan As Proposed
Scale 1:50

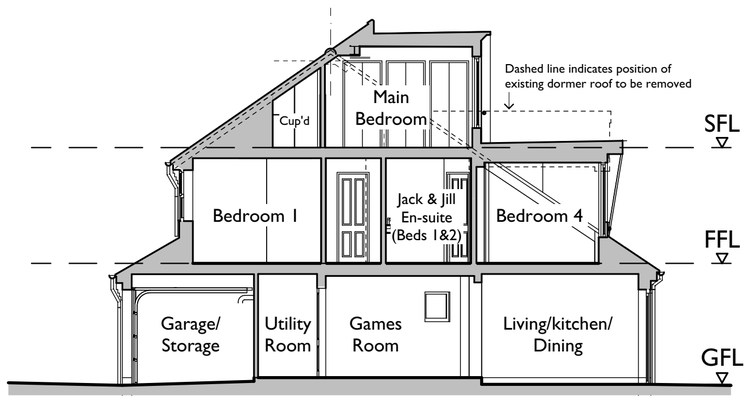

Section A-A as Proposed
Scale 1:100



3D Visual of Front Elevation
Scale NTS



3D Visual of Rear Elevation
Scale NTS

bga blairgrattonarchitects

Blair Gratton Architects Ltd.
First Floor Offices, 24 The Strand,
Cathedral Quarter, Derby, DE1 1BE.

T: 01332 340458

E: info@blairgratton-architects.co.uk

www.blairgratton-architects.co.uk

Project:	Proposed Extensions & Alterations: 16 Avenue Road Duffield Derbyshire DE56 4DW
Title:	Design Drawing: Floor Plans, Section A-A, and 3D Visuals as Proposed
Client:	Mr & Mrs M. Rees
Dwg. No:	801.08A
Scale:	1:50 & 1:100 @ *A1*
Date:	II/XXIII

Use figured dimensions only.
Contractor to check all dimensions and levels on site before work commences and report any discrepancies or variations to the Architect immediately.

RIBA Chartered Architects

© Design Copyright of Blair Gratton Architects Limited. This drawing may not be copied in any format without the consent of Blair Gratton Architects Limited.