Revisions		
No:	Date:	Comments:
A	04/23	Cladding to first floor dormer amended

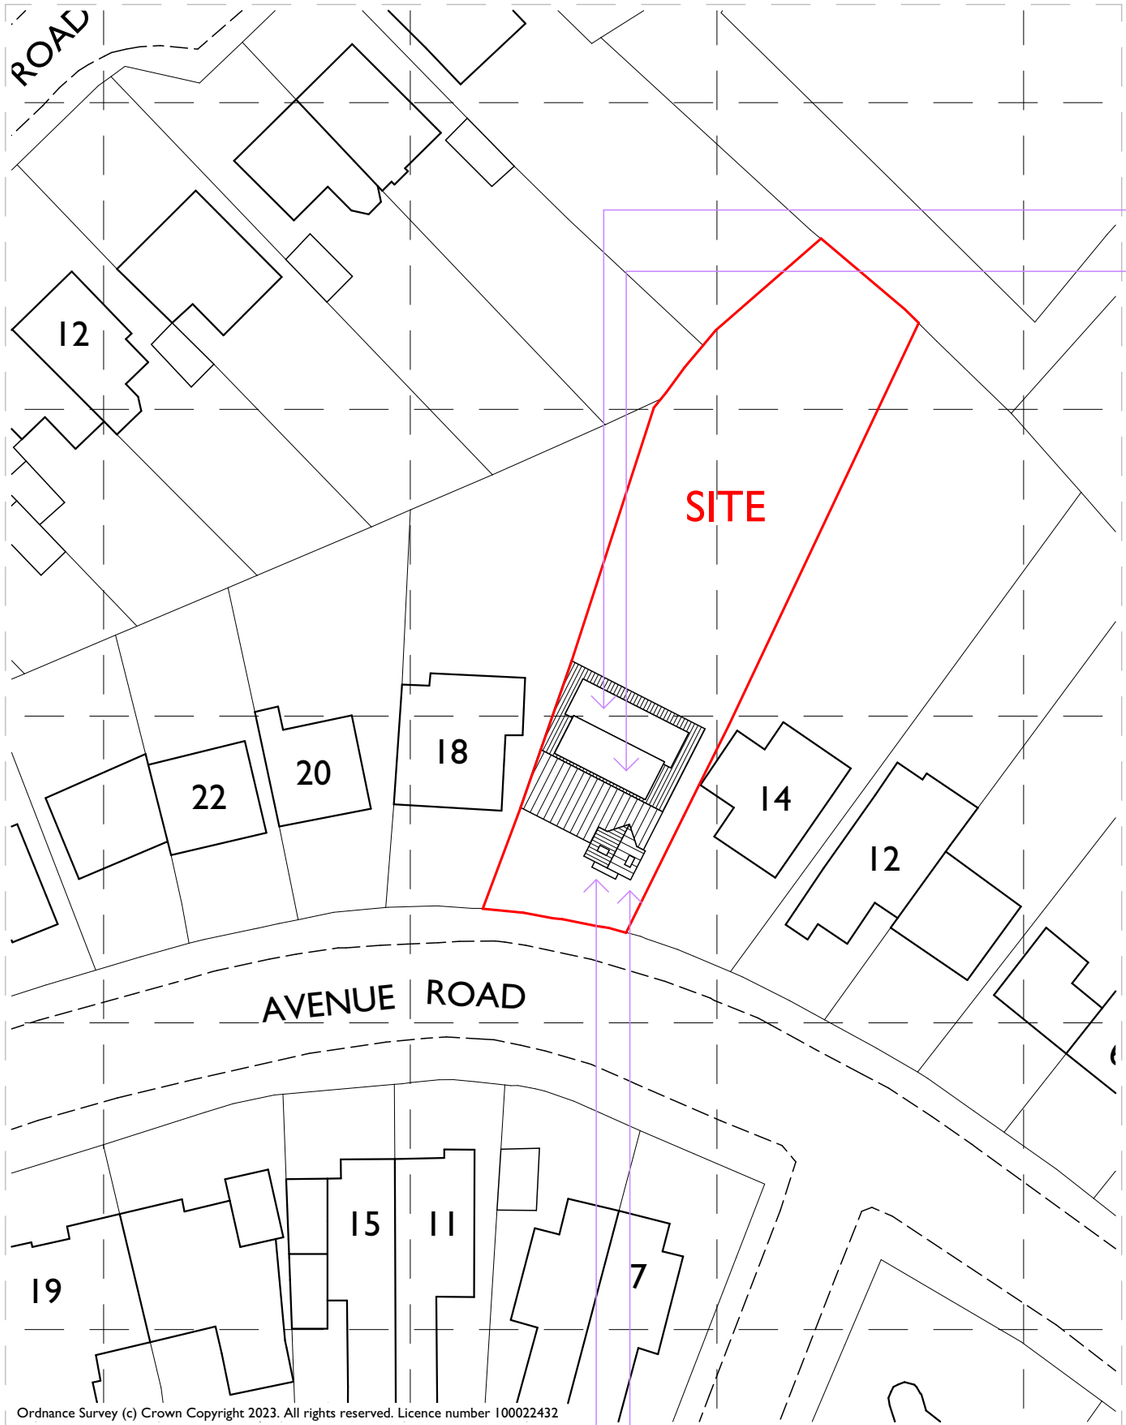

Ordnance Survey (c) Crown Copyright 2023. All rights reserved. Licence number 100022432

Site Block Plan
Scale 1:500

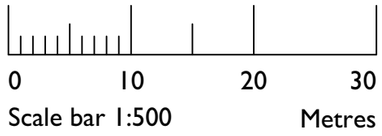

New zinc FF dormer

New zinc SF dormer

New gable front extension

New bronze-copper Porch

North

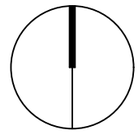

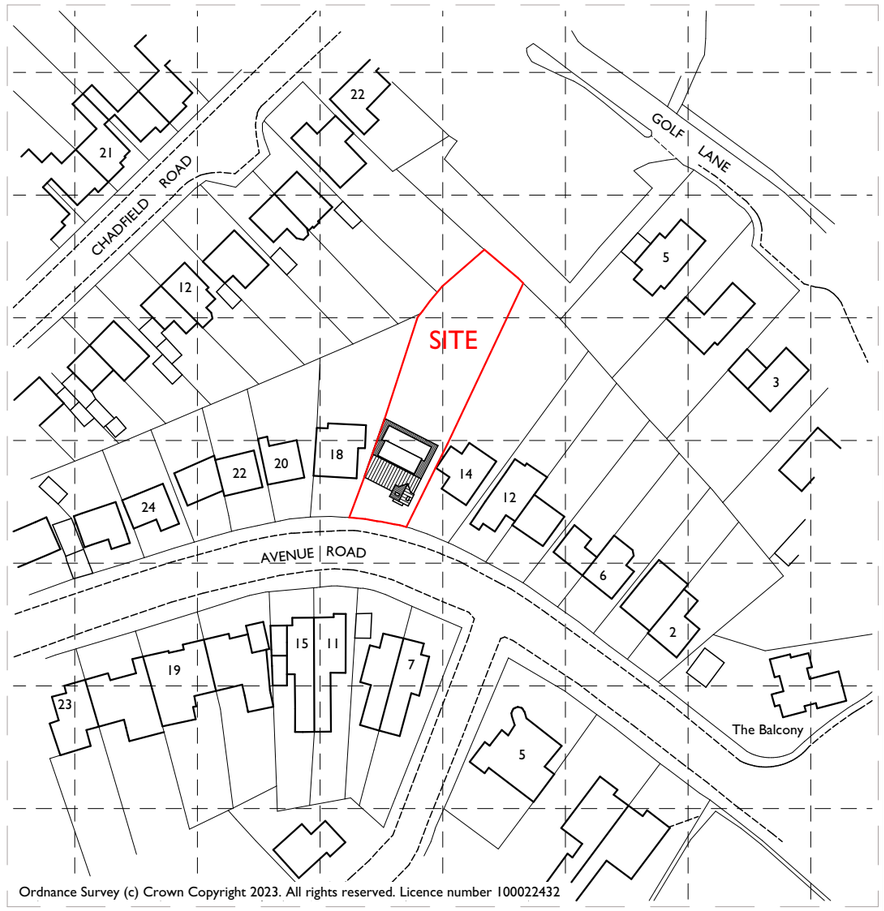

Ordnance Survey (c) Crown Copyright 2023. All rights reserved. Licence number 100022432

Site Location Plan
Scale 1:1250

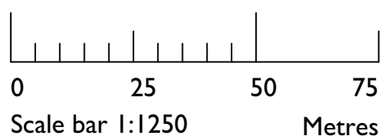

NOTE:

To be read in conjunction with Design Drawings numbered 801.07 and 801.08.

bga blairgrattonarchitects

Blair Gratton Architects Ltd.
First Floor Offices, 24 The Strand,
Cathedral Quarter, Derby, DE1 1BE.

T: 01332 340458

E: info@blairgratton-architects.co.uk

www.blairgratton-architects.co.uk

Project:	Proposed Extensions & Alterations: 16 Avenue Road Duffield Derbyshire DE56 4DW
Title:	Design Drawing: Site Location and Block Plans
Client:	Mr & Mrs M. Rees
Dwg. No:	801.09A
Scale:	1:500 & 1:1250 @ A3
Date:	II/MMXXIII

Use figured dimensions only.
Contractor to check all dimensions and levels on site before work commences and report any discrepancies or variations to the Architect immediately.

RIBA Chartered Architects

© Design Copyright of Blair Gratton Architects Limited. This drawing may not be copied in any format without the consent of Blair Gratton Architects Limited.