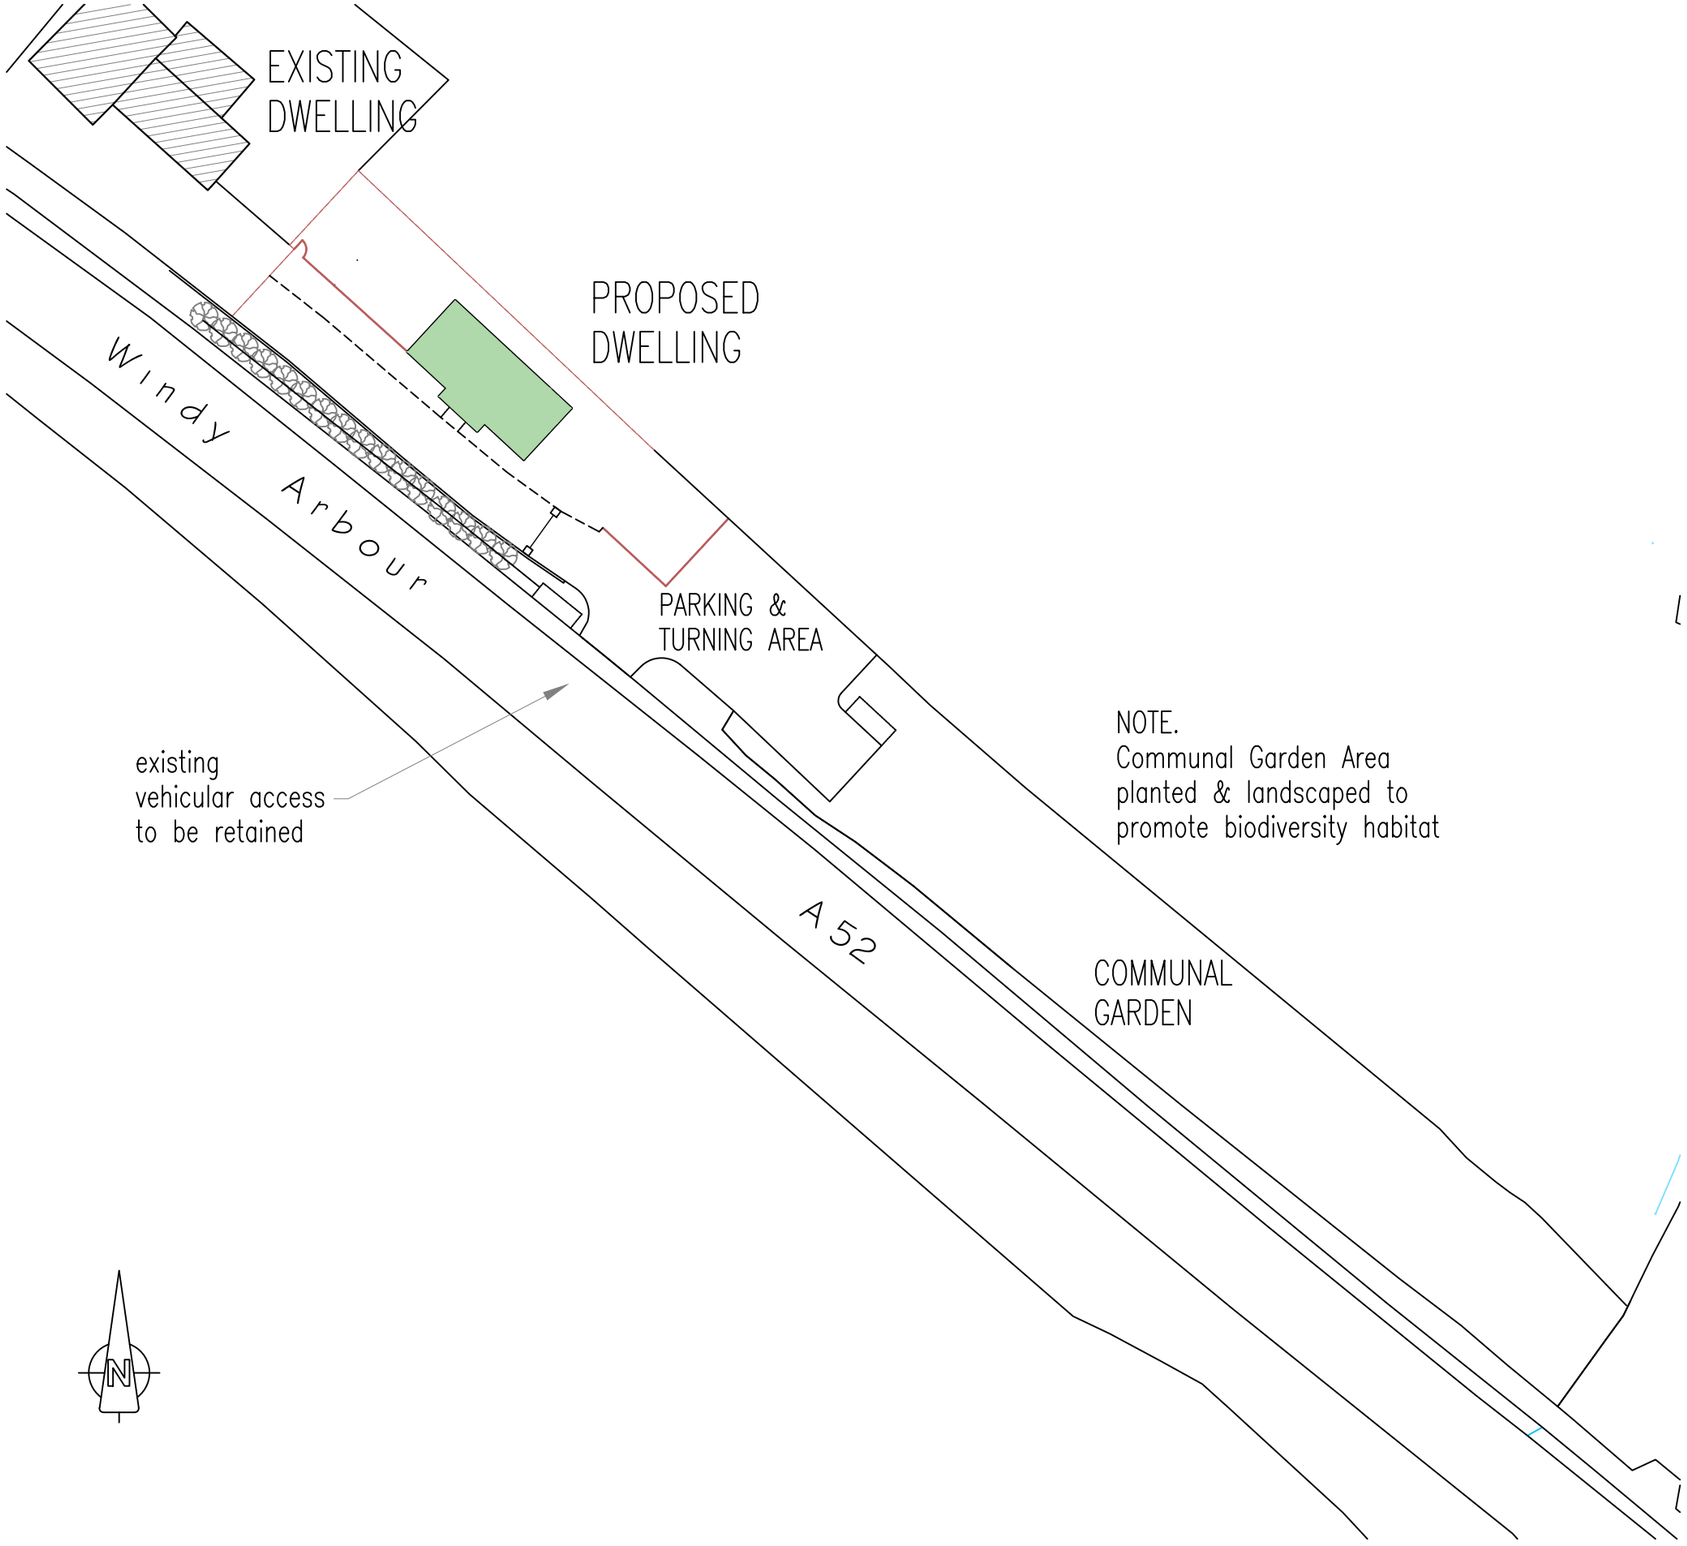


NOTE.
Communal Garden Area planted & landscaped to promote biodiversity habitat

0 1 2 3 4 5
Scale in Metres

Project
REPLACEMENT OF EXISTING CATTERY WITH 1 No. RESIDENTIAL DWELLING UNIT

Site
CATS CRADLE CATTERY WINDY ARBOUR KIRK LANGLEY DERBYSHIRE DE6 4NP

Client
MRS. CLAIRE ALBON

Title
BLOCK PLAN ON SITE AS PROPOSED

Project number	21012
Date	Jan. 2023
Drawing No.	21012.04A
Scale	1 : 500
Plot Size	A3

Mark Blood
Building Design
Architectural Services

P.O.Box 8549
Derby. DE1 9LU

e-mail design@markblood.co.uk

Web : www.markblood.co.uk