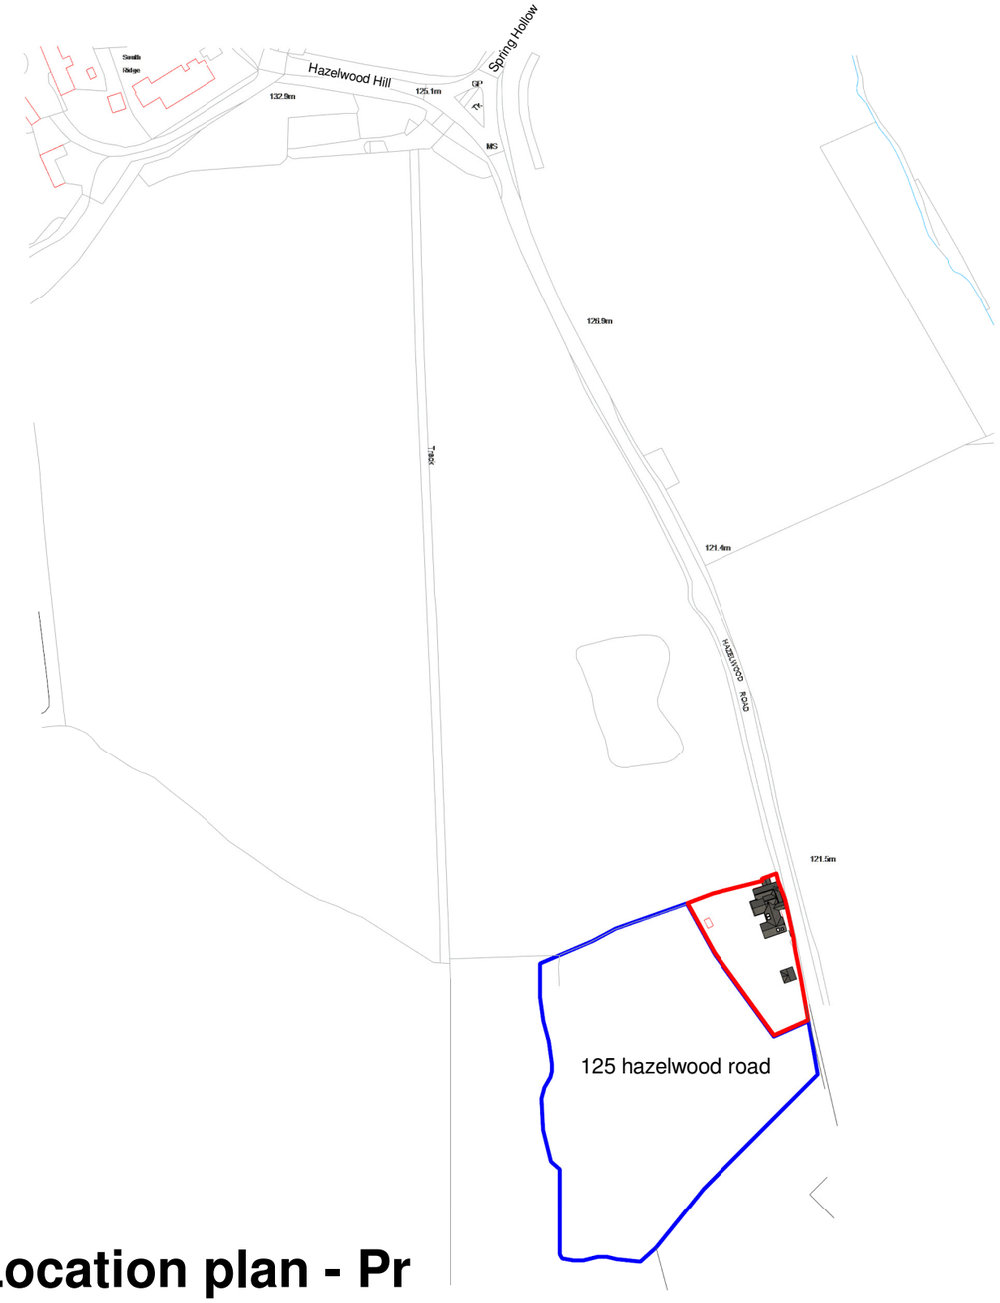

Site Location plan - Pr
1 : 2500

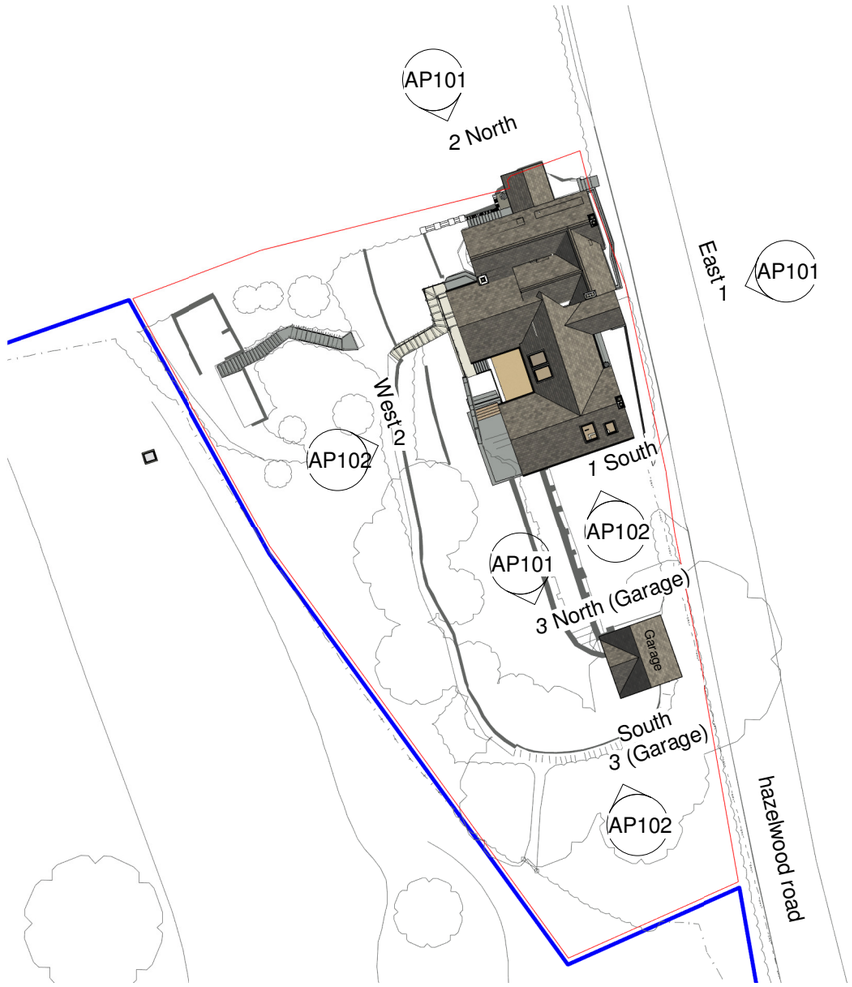

Site Block plan
1 : 500

0m 10m 20m 30m 40m 50m

VISUAL SCALE 1:500 @ A3

*All dimensions to be checked on site prior to the contractor starting work. This drawing does not indicate structural design - a Structural Engineer should be appointed to undertake detailed structural design and calculations. This drawing has been prepared solely for the purposes of obtaining planning consent and should not be used for construction purposes. No liability will be accepted should this drawing be used for anything other than a planning drawing.

MHA
MANNING HOLDEN ARCHITECTS

N

PROJECT
125 Hazelwood Road, Duffield
Derbyshire

SHEET
Proposed Site Block Plan

CLIENT
Kyle McMaster

Date	Project number	Scale (@ A3)
27.03.2023	Project Number	As indicated
Drawn by: Author	DRAWING NUMBER: AP105	REV
Checked by: Checker		

05/04/2023 14:19:23