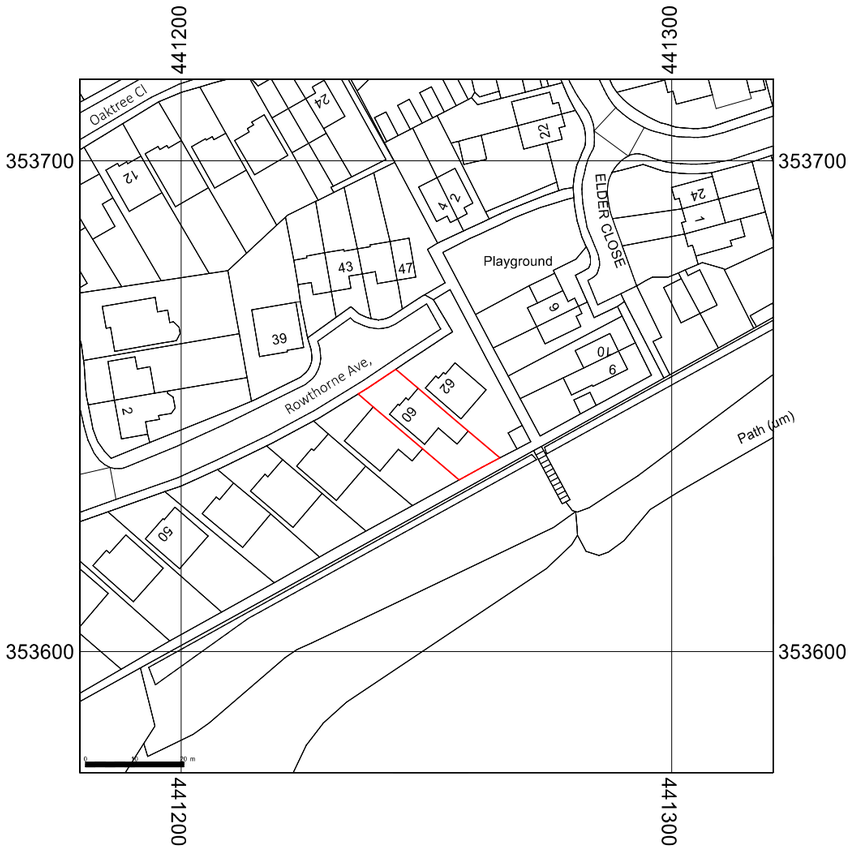

Location Plan 1:1250

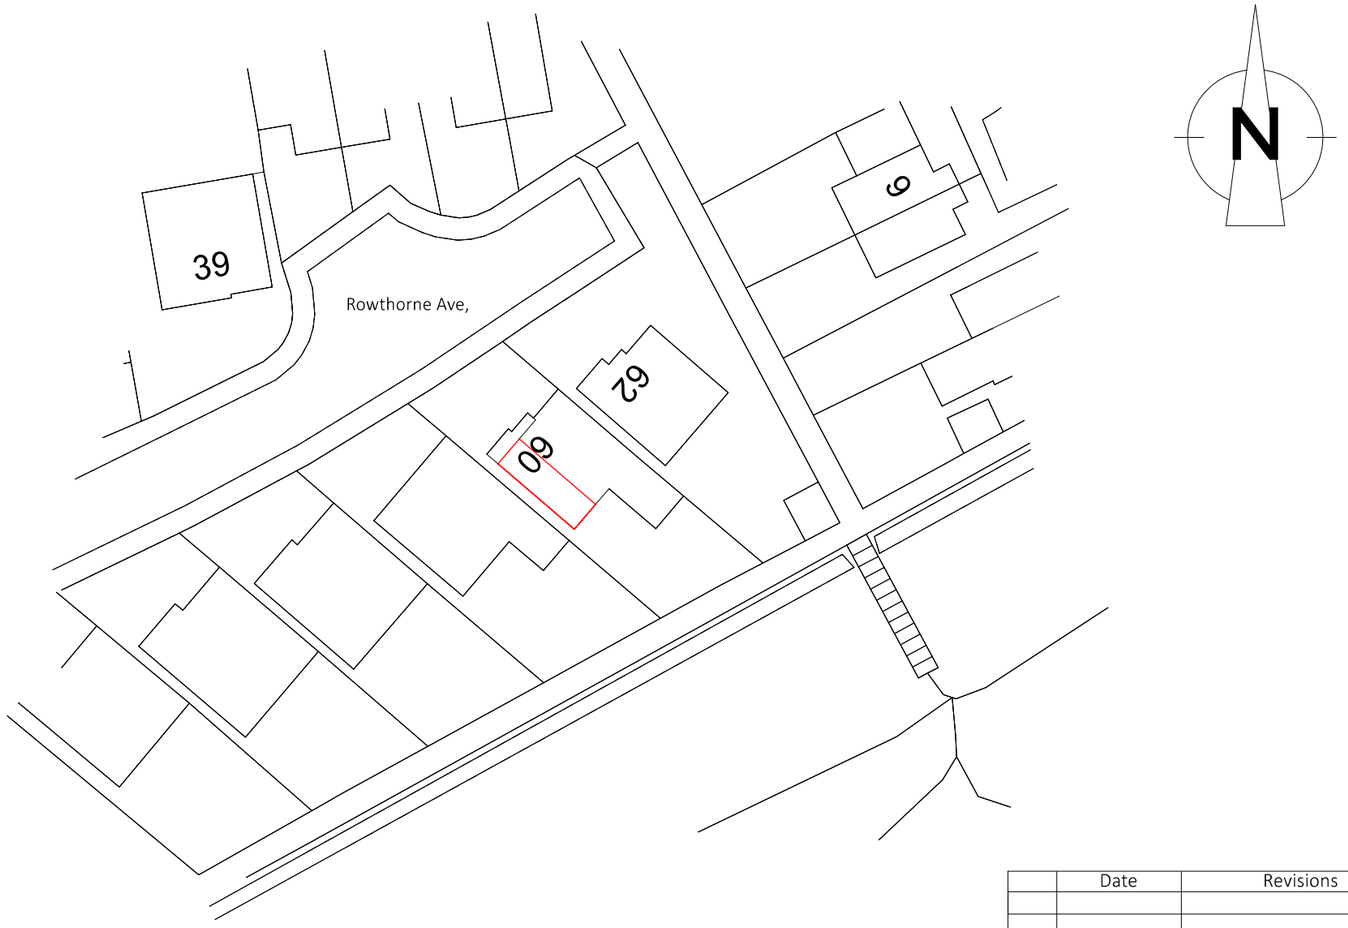

Block Plan 1:500

	Date	Revisions

Client:
Jason Wishart & Amanda Clemens

Project Site Address

60 Rowthorne Ave,
Swanwick,
Alfreton
DE55 1RZ

Drawing Title:
First Storey Extension

Drawing Title:
3 Block and Location Plans

Scale: 1:50 @ ISO A3

Status: Planning

Date: April 2023

Drawing No:

© Crown Copyright and database rights 2023 OS 100047474