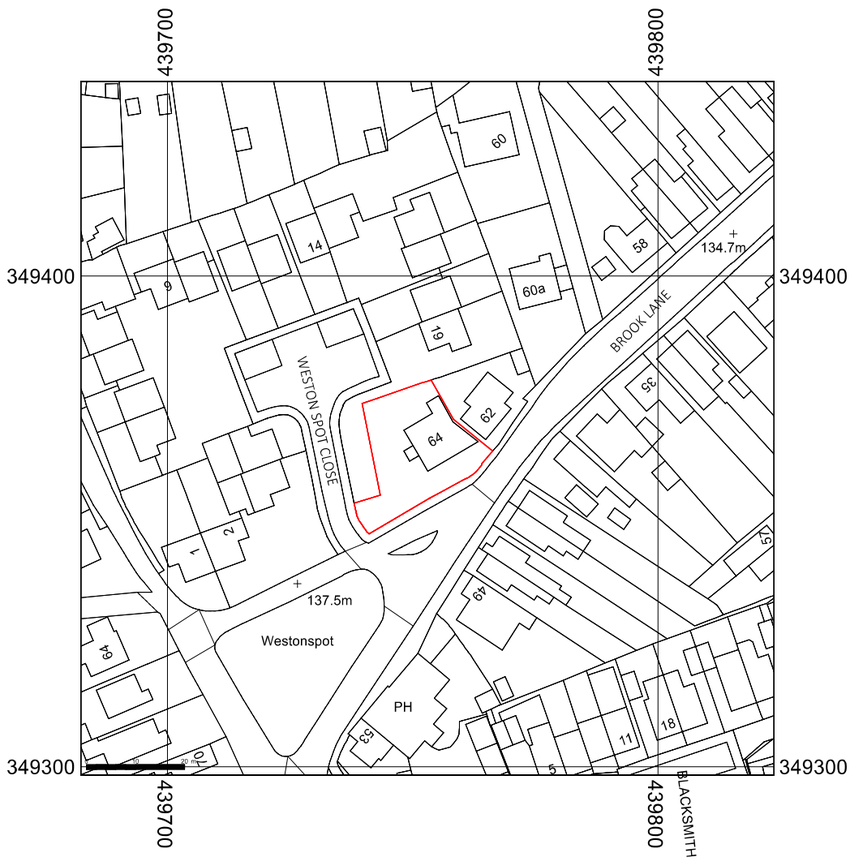

Location Plan 1:1250

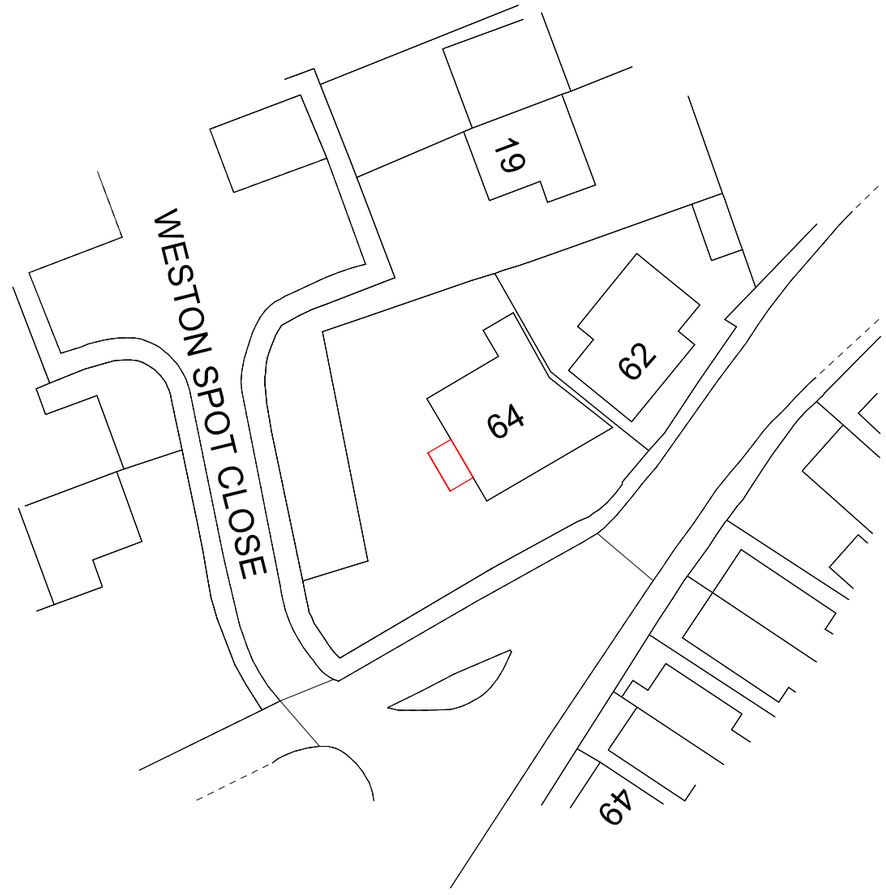

Block Plan 1:500

© Crown Copyright and database rights 2023 OS 100047474

	Date	Revisions

Client:
Mr Kevin Fretwell

Project Site Address

64 Brook Lane
RIPLEY
DE5 8JA

Drawing Title:
Proposed Single Storey Side Extension

Drawing Title:
Block and Location Plans

Scale: 1:50 @ ISO A3

Status: Planning

Date: April 2023

Drawing No: