DS-1

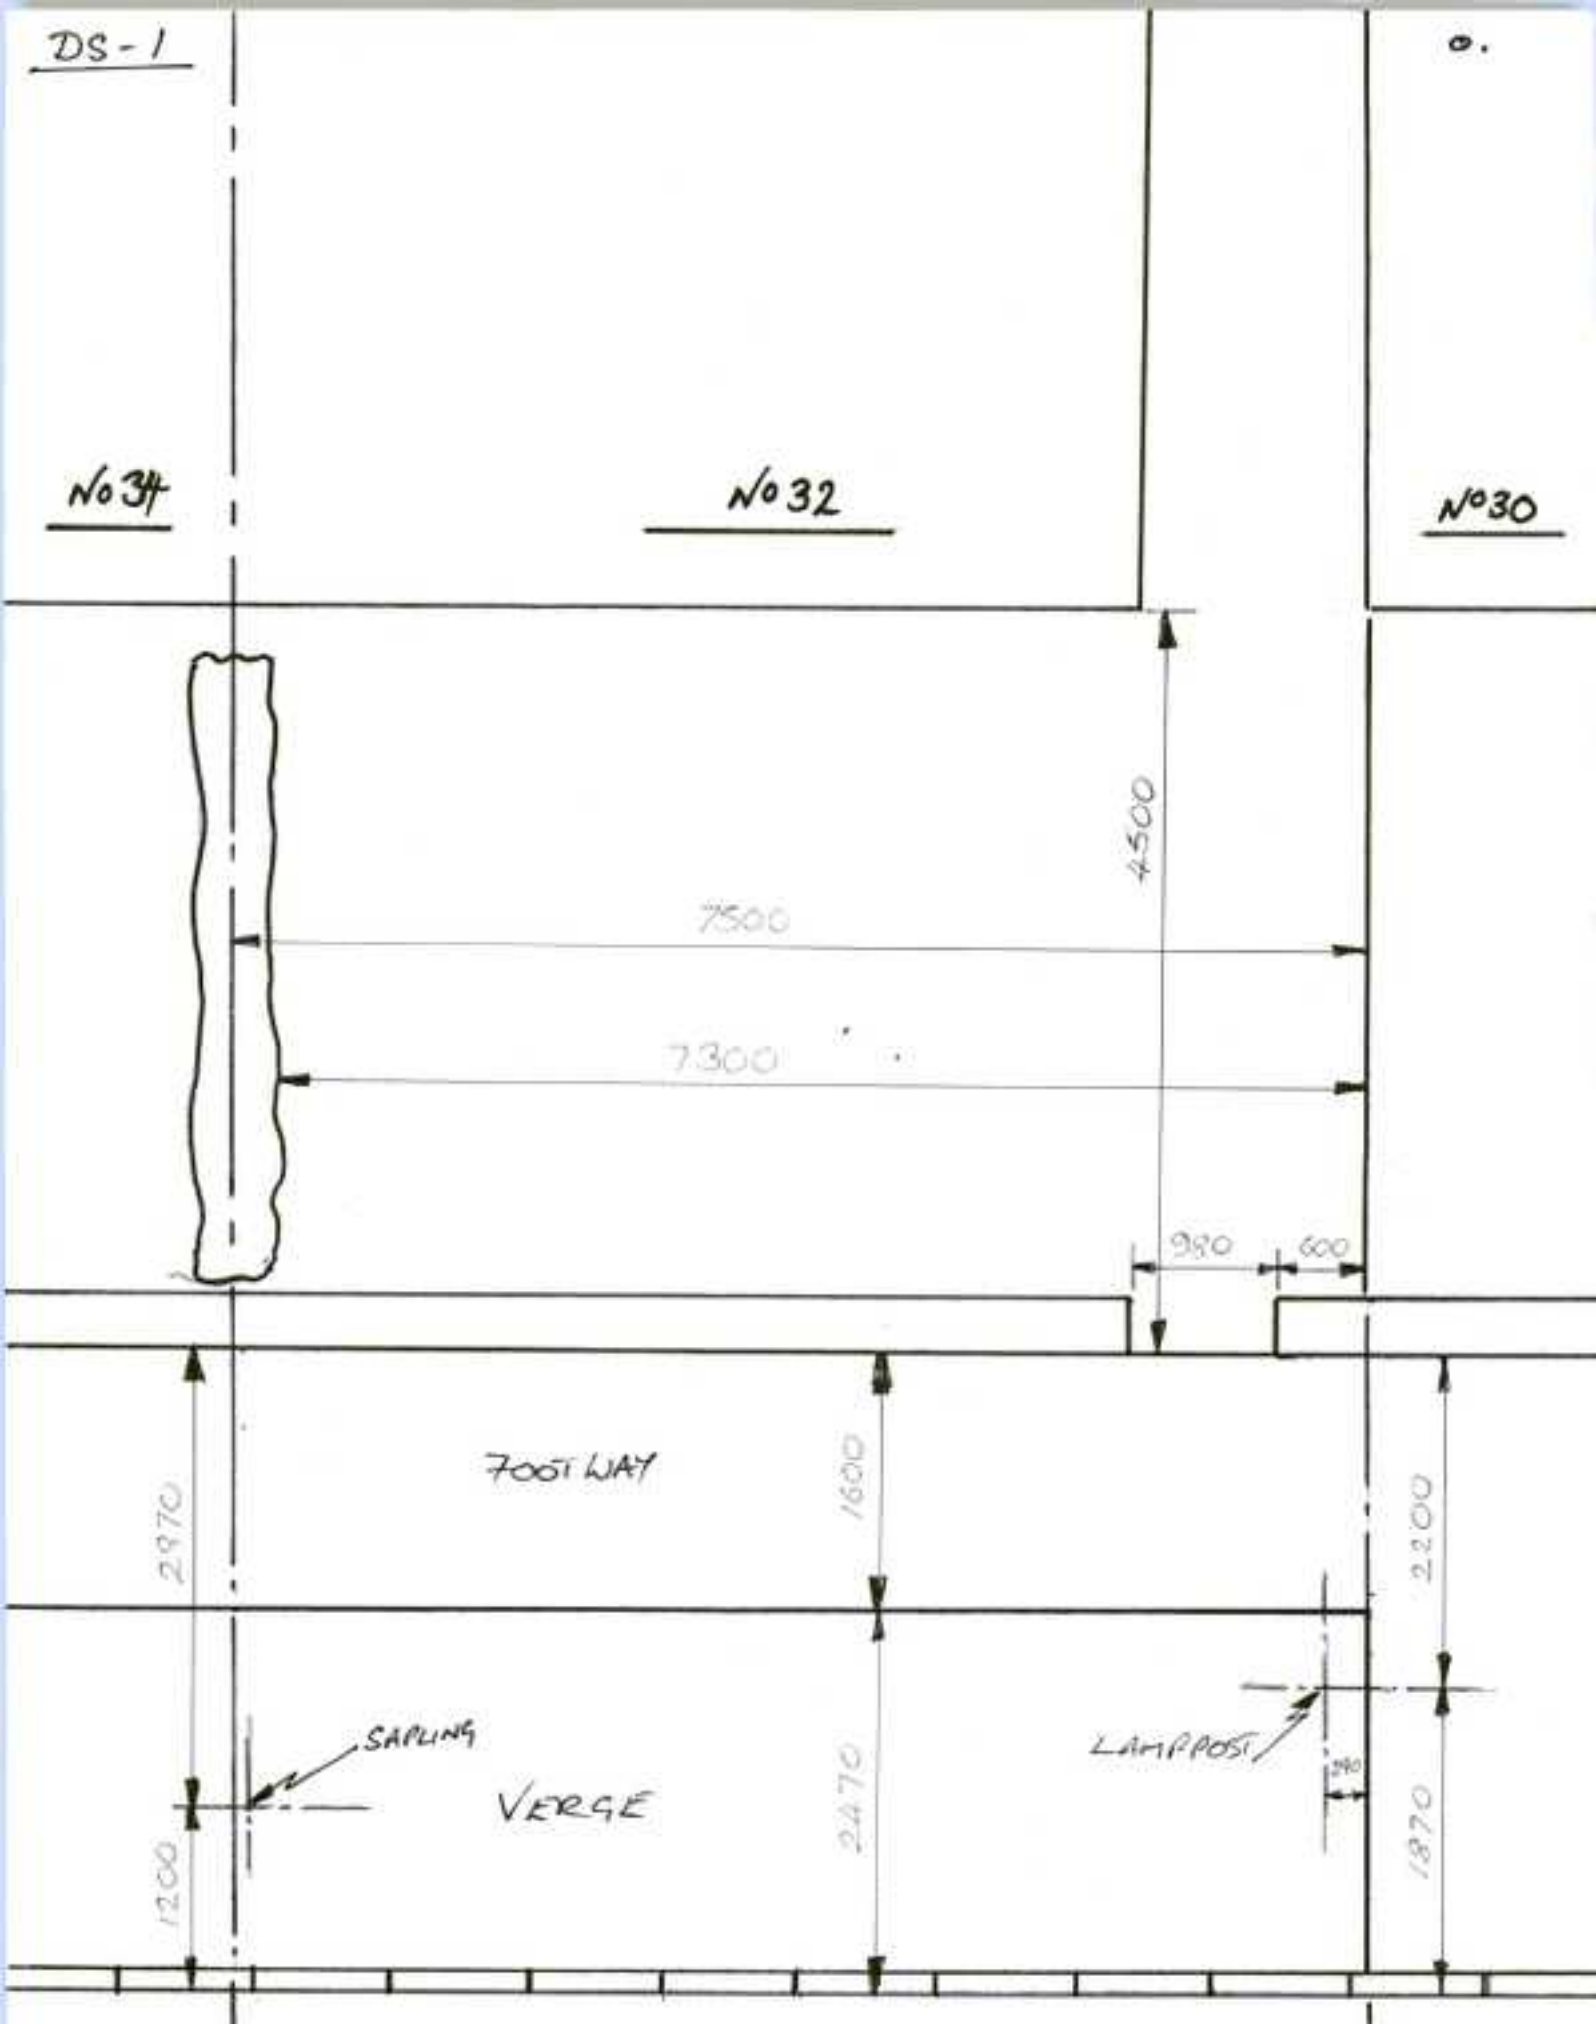

ROADWAY CHURCH STREET

SCALE 1:50 EXISTING PLAN ALL MEASUREMENTS IN MILLIMETRES