Notes:

© Crown Copyright 2007. All rights reserved. Licence number 100020449

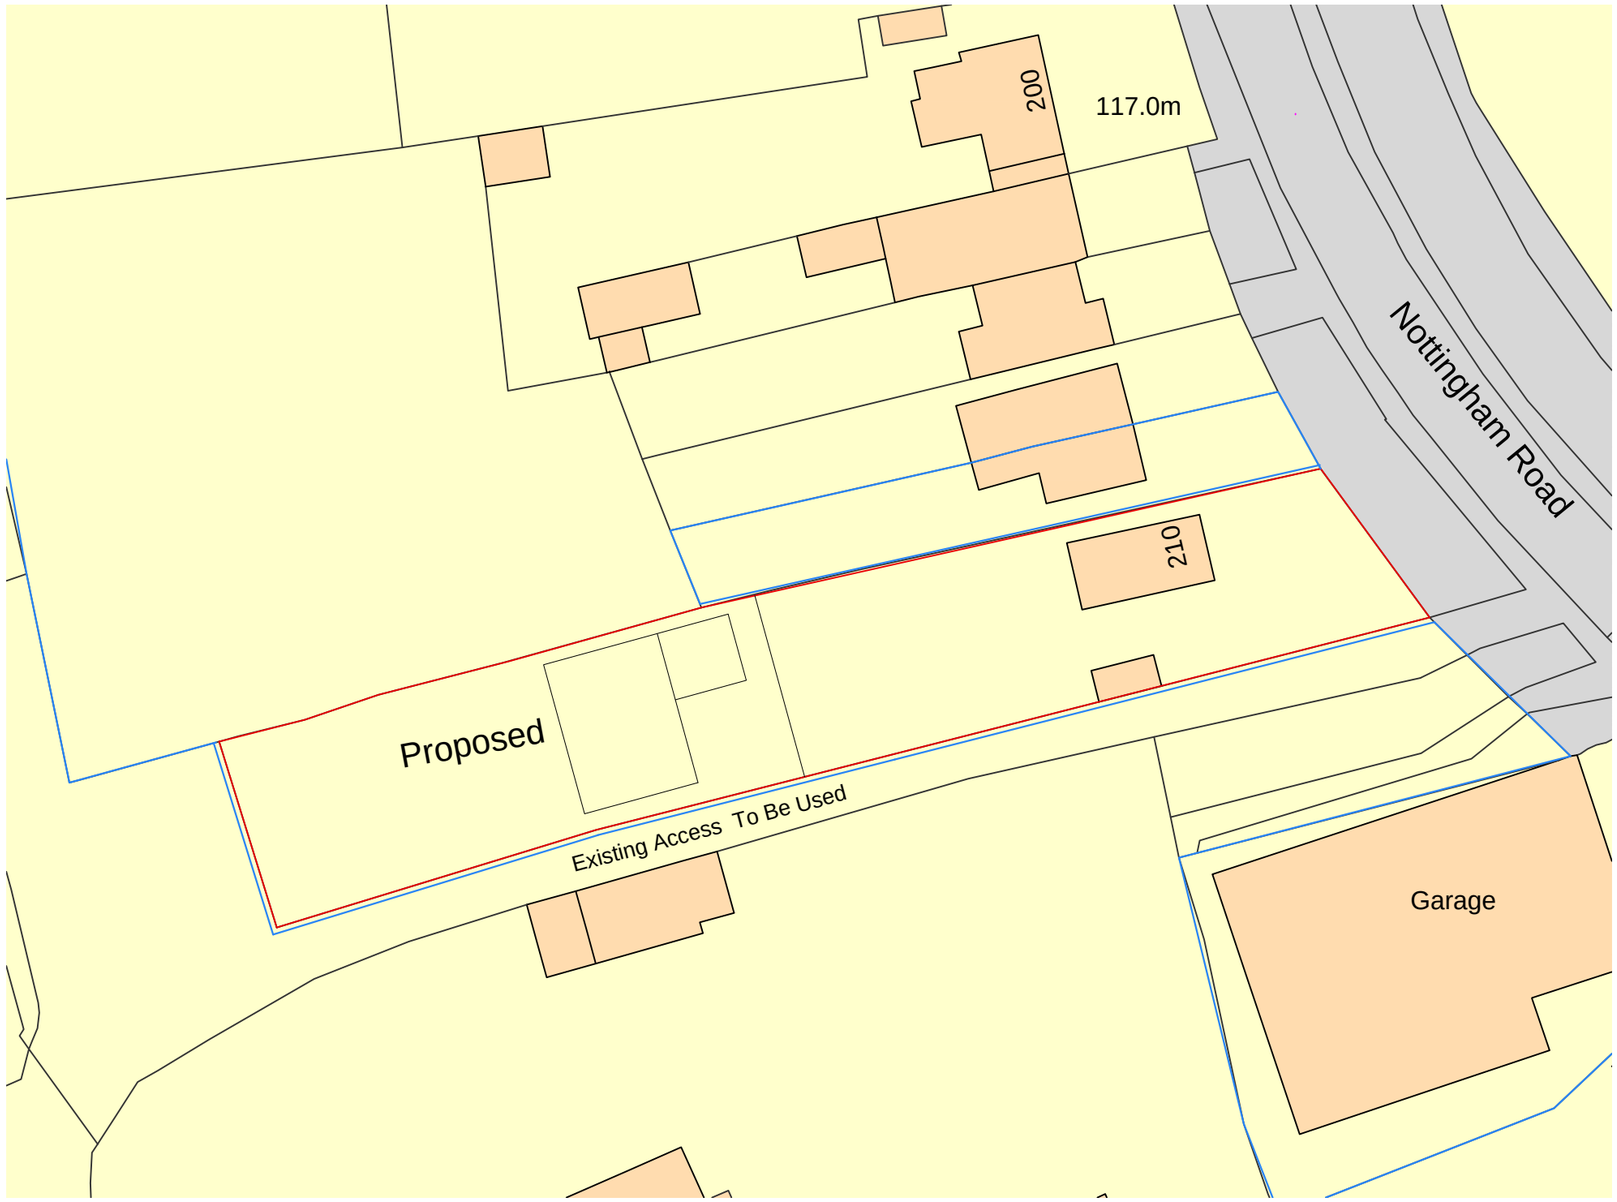

Rev. No	Date	Revision	Drawn by

Client

Mr David Cattermole

210 Nottingham Road
Woodlinkin
Langleymill NG16 4HG

Project

Proposed Bungalow

Drawing

Block Plan

Cattermole Contractors Ltd

Market Place
Codnor
Derbyshire
DE5 9QA
Tele:- 01773 743905
Fax:- 01773 570004

Scale	Date Drawn	Drawn by	Checked by
1/500	31/01/2023	D.H	P.C

DRAWING NUMBER:	Job No	Reg No	Rev No	Status
	05/23	03		I

I Status for Information / for Construction

CAD File Name: