
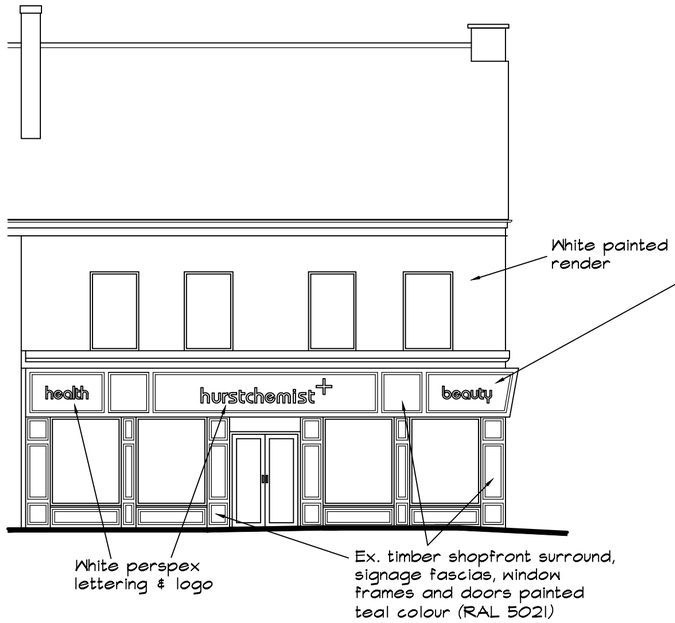


Note:
Existing signage box to be removed as necessary to permit installation of new shutter boxes within signage box framework and fully reinstated to the original profile.

Elevation to High Street (Shutters Open)

1:100

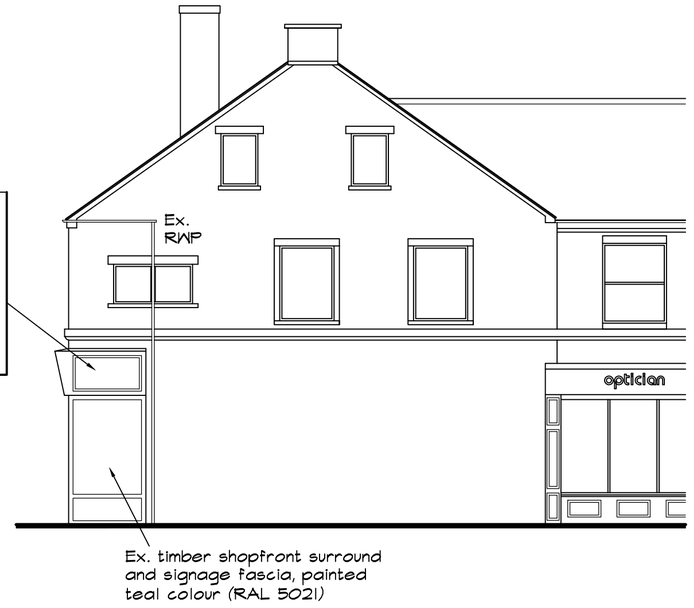


Elevation to Oxford Street (Part)

1:100

NOTES

1. All dimensions to be checked on site by builder prior to commencement.
2. This drawing is Copyright of Creation Building Design and may not be amended or copied, either manually or electronically, without the express written permission of the Copyright owner.

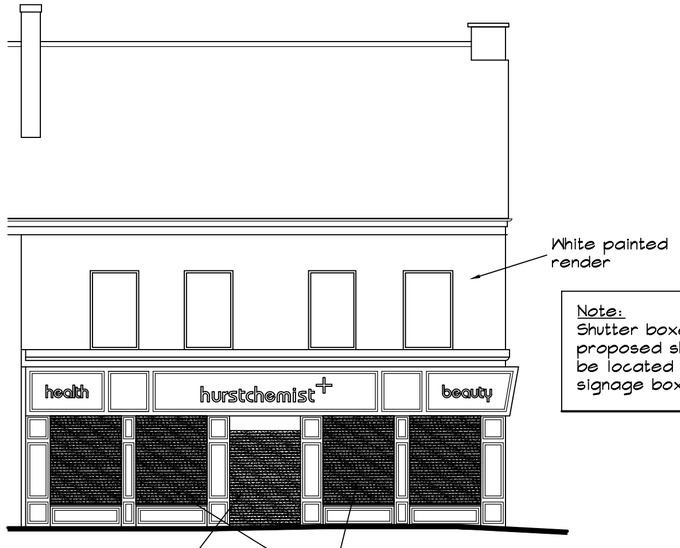

Note:
Shutter boxes to proposed shutters to be located within ex. signage box

Elevation to High Street (Shutters Closed)

1:100



Existing Main Entrance Door Shutter on High Street Elevation

Rev. A 11.04.23. Proposed shuuters amended to supplier's design details. Additional side elevation added to Planning Officer's requirements. Shutter box installation note added.

Project

Proposed Shutters at Hurst Chemist, 5-7, High St, Ripley, Derbyshire.

Client Miss J. Hart Tel. 01773 744333

Scale 1:100

Drg. No. 22315-1A

CREATION BUILDING DESIGN
7, Brackley Drive, Spondon, Derby DE21 7SA
Tel: 01332 677959 Mob. 07969 248579
E-mail kevinfitchett7@gmail.com
Web www.creationbuildingdesign.co.uk