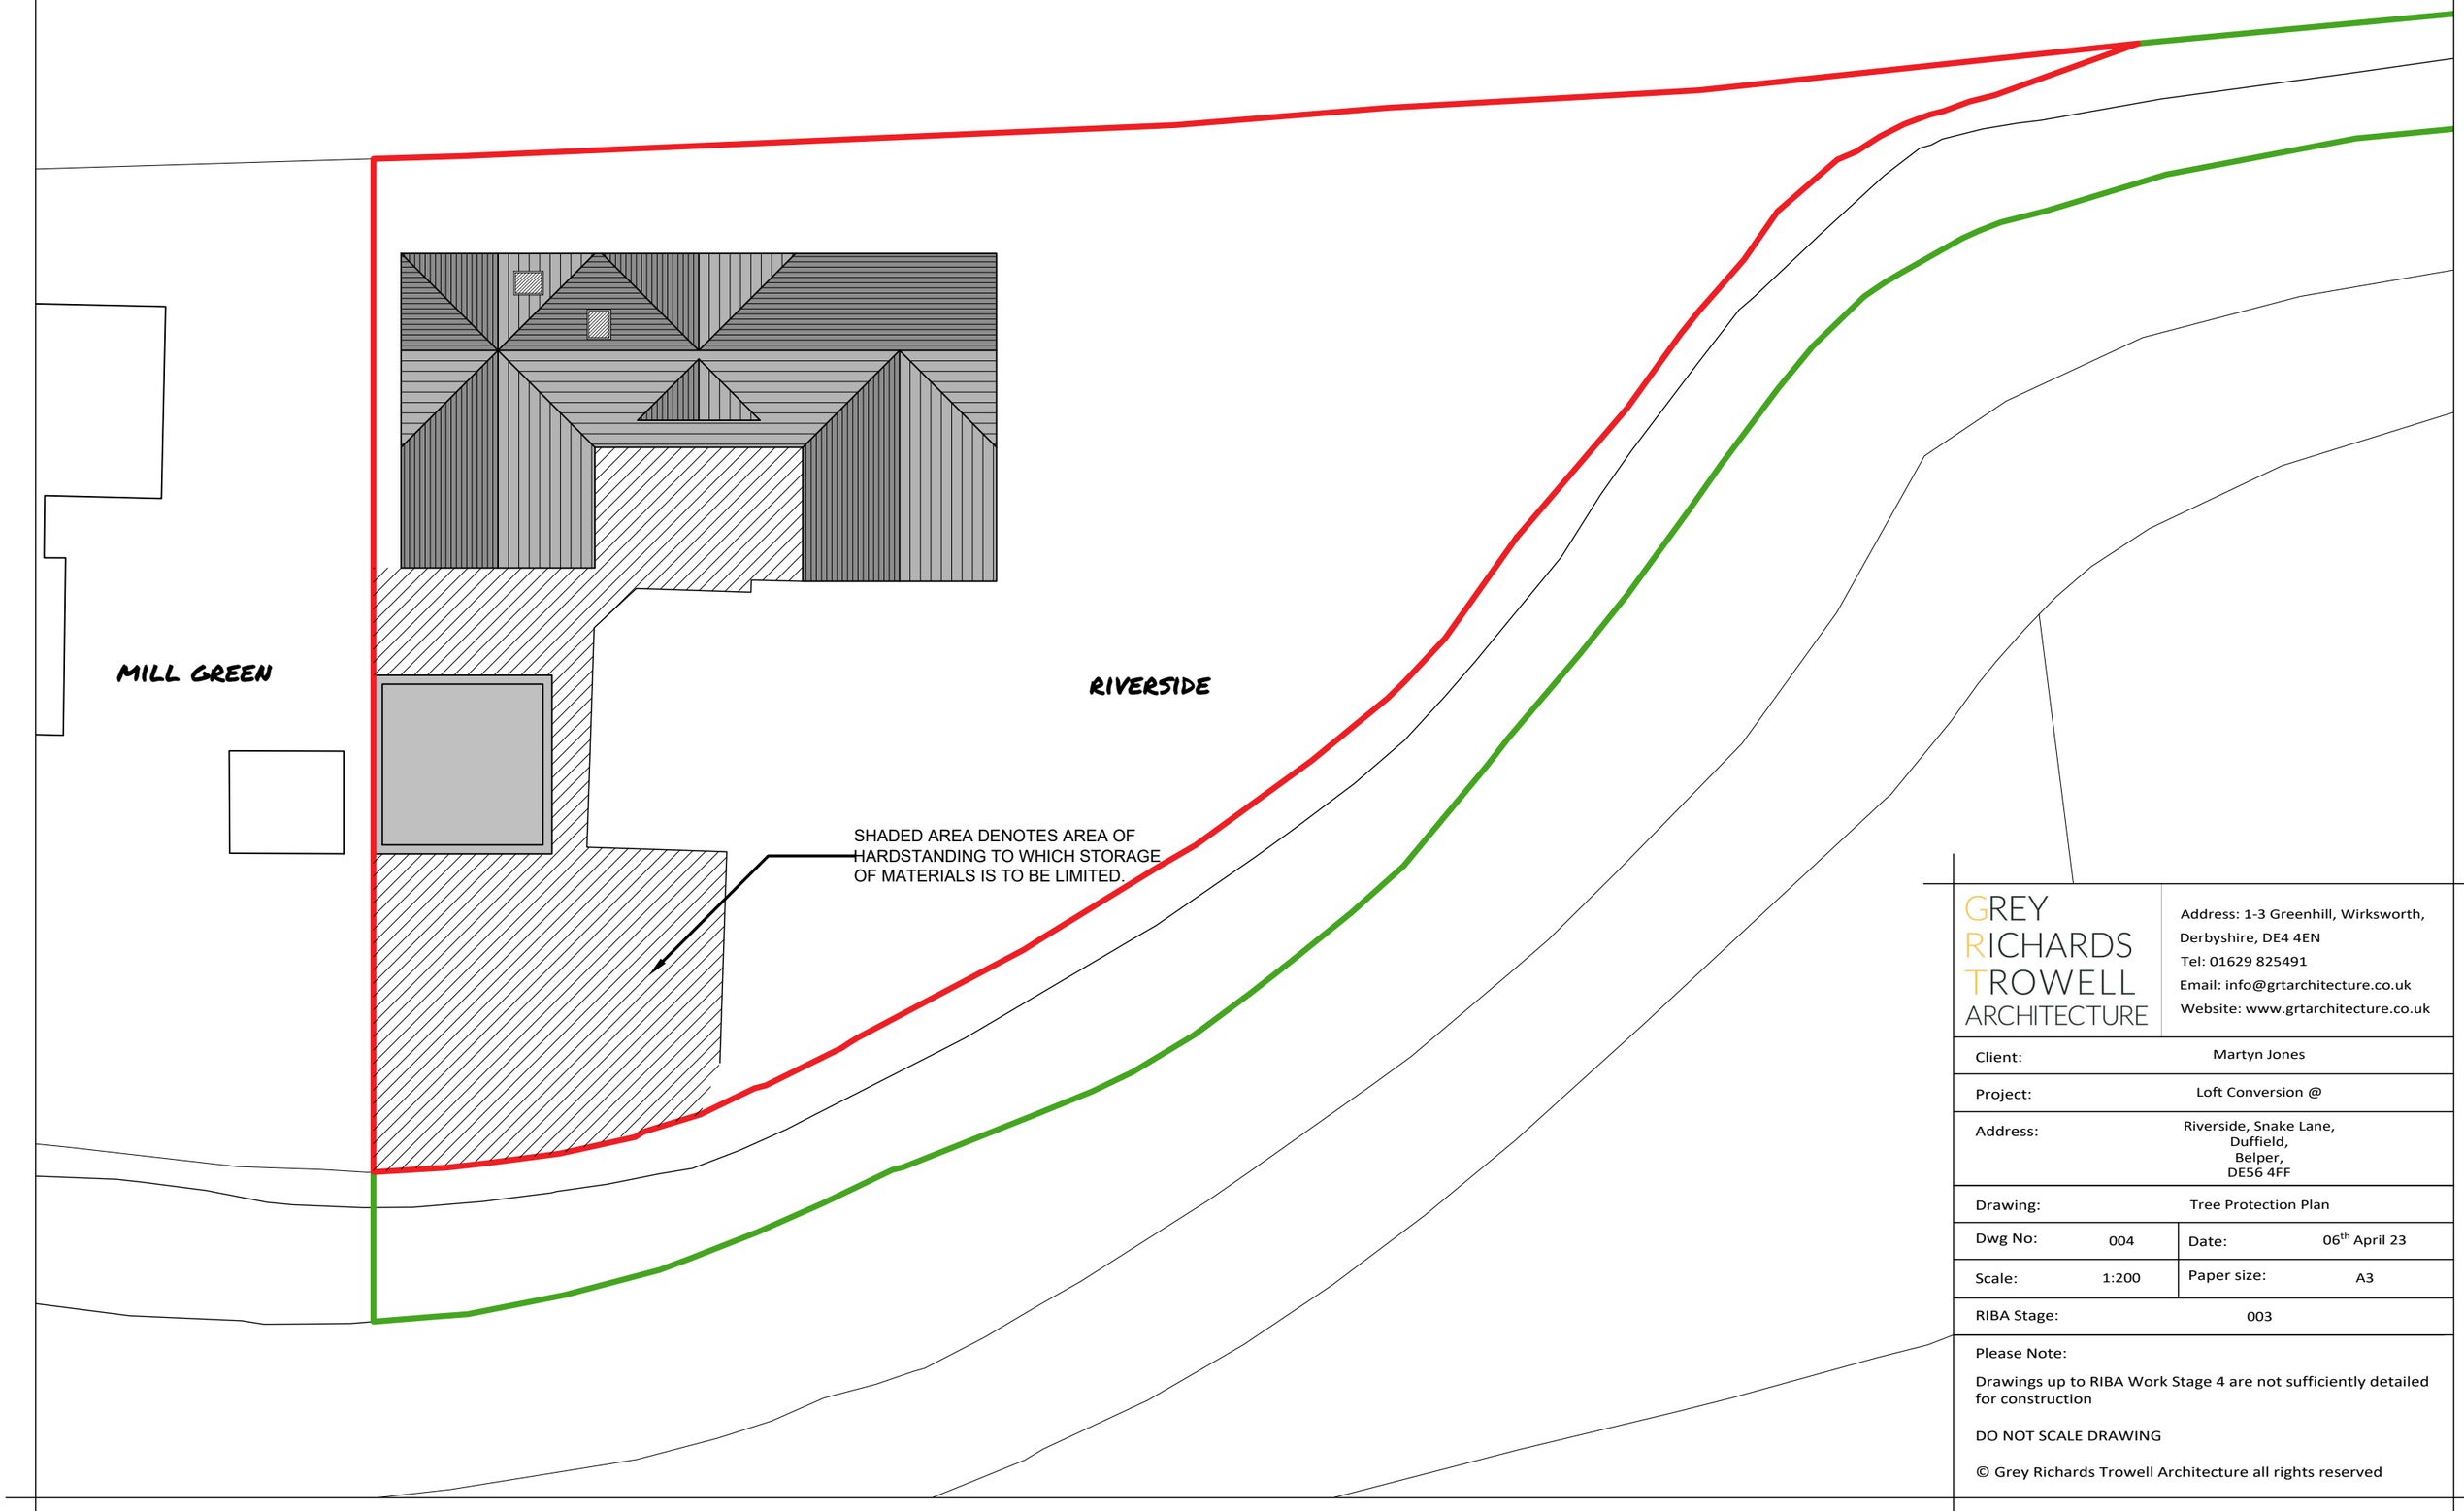


GREY RICHARDS TROWELL ARCHITECTURE

Address: 1-3 Greenhill, Wirksworth, Derbyshire, DE4 4EN
Tel: 01629 825491
Email: info@grtarchitecture.co.uk
Website: www.grtarchitecture.co.uk

Client:	Martyn Jones		
Project:	Loft Conversion @		
Address:	Riverside, Snake Lane, Duffield, Belper, DE56 4FF		
Drawing:	Tree Protection Plan		
Dwg No:	004	Date:	06th April 23
Scale:	1:200	Paper size:	A3
RIBA Stage:	003		

Please Note:

Drawings up to RIBA Work Stage 4 are not sufficiently detailed for construction

DO NOT SCALE DRAWING

© Grey Richards Trowell Architecture all rights reserved