
Revision		Date
A	Changes to ramp and retaining walls	08/08/2022
B	Amended size	11/01/2023

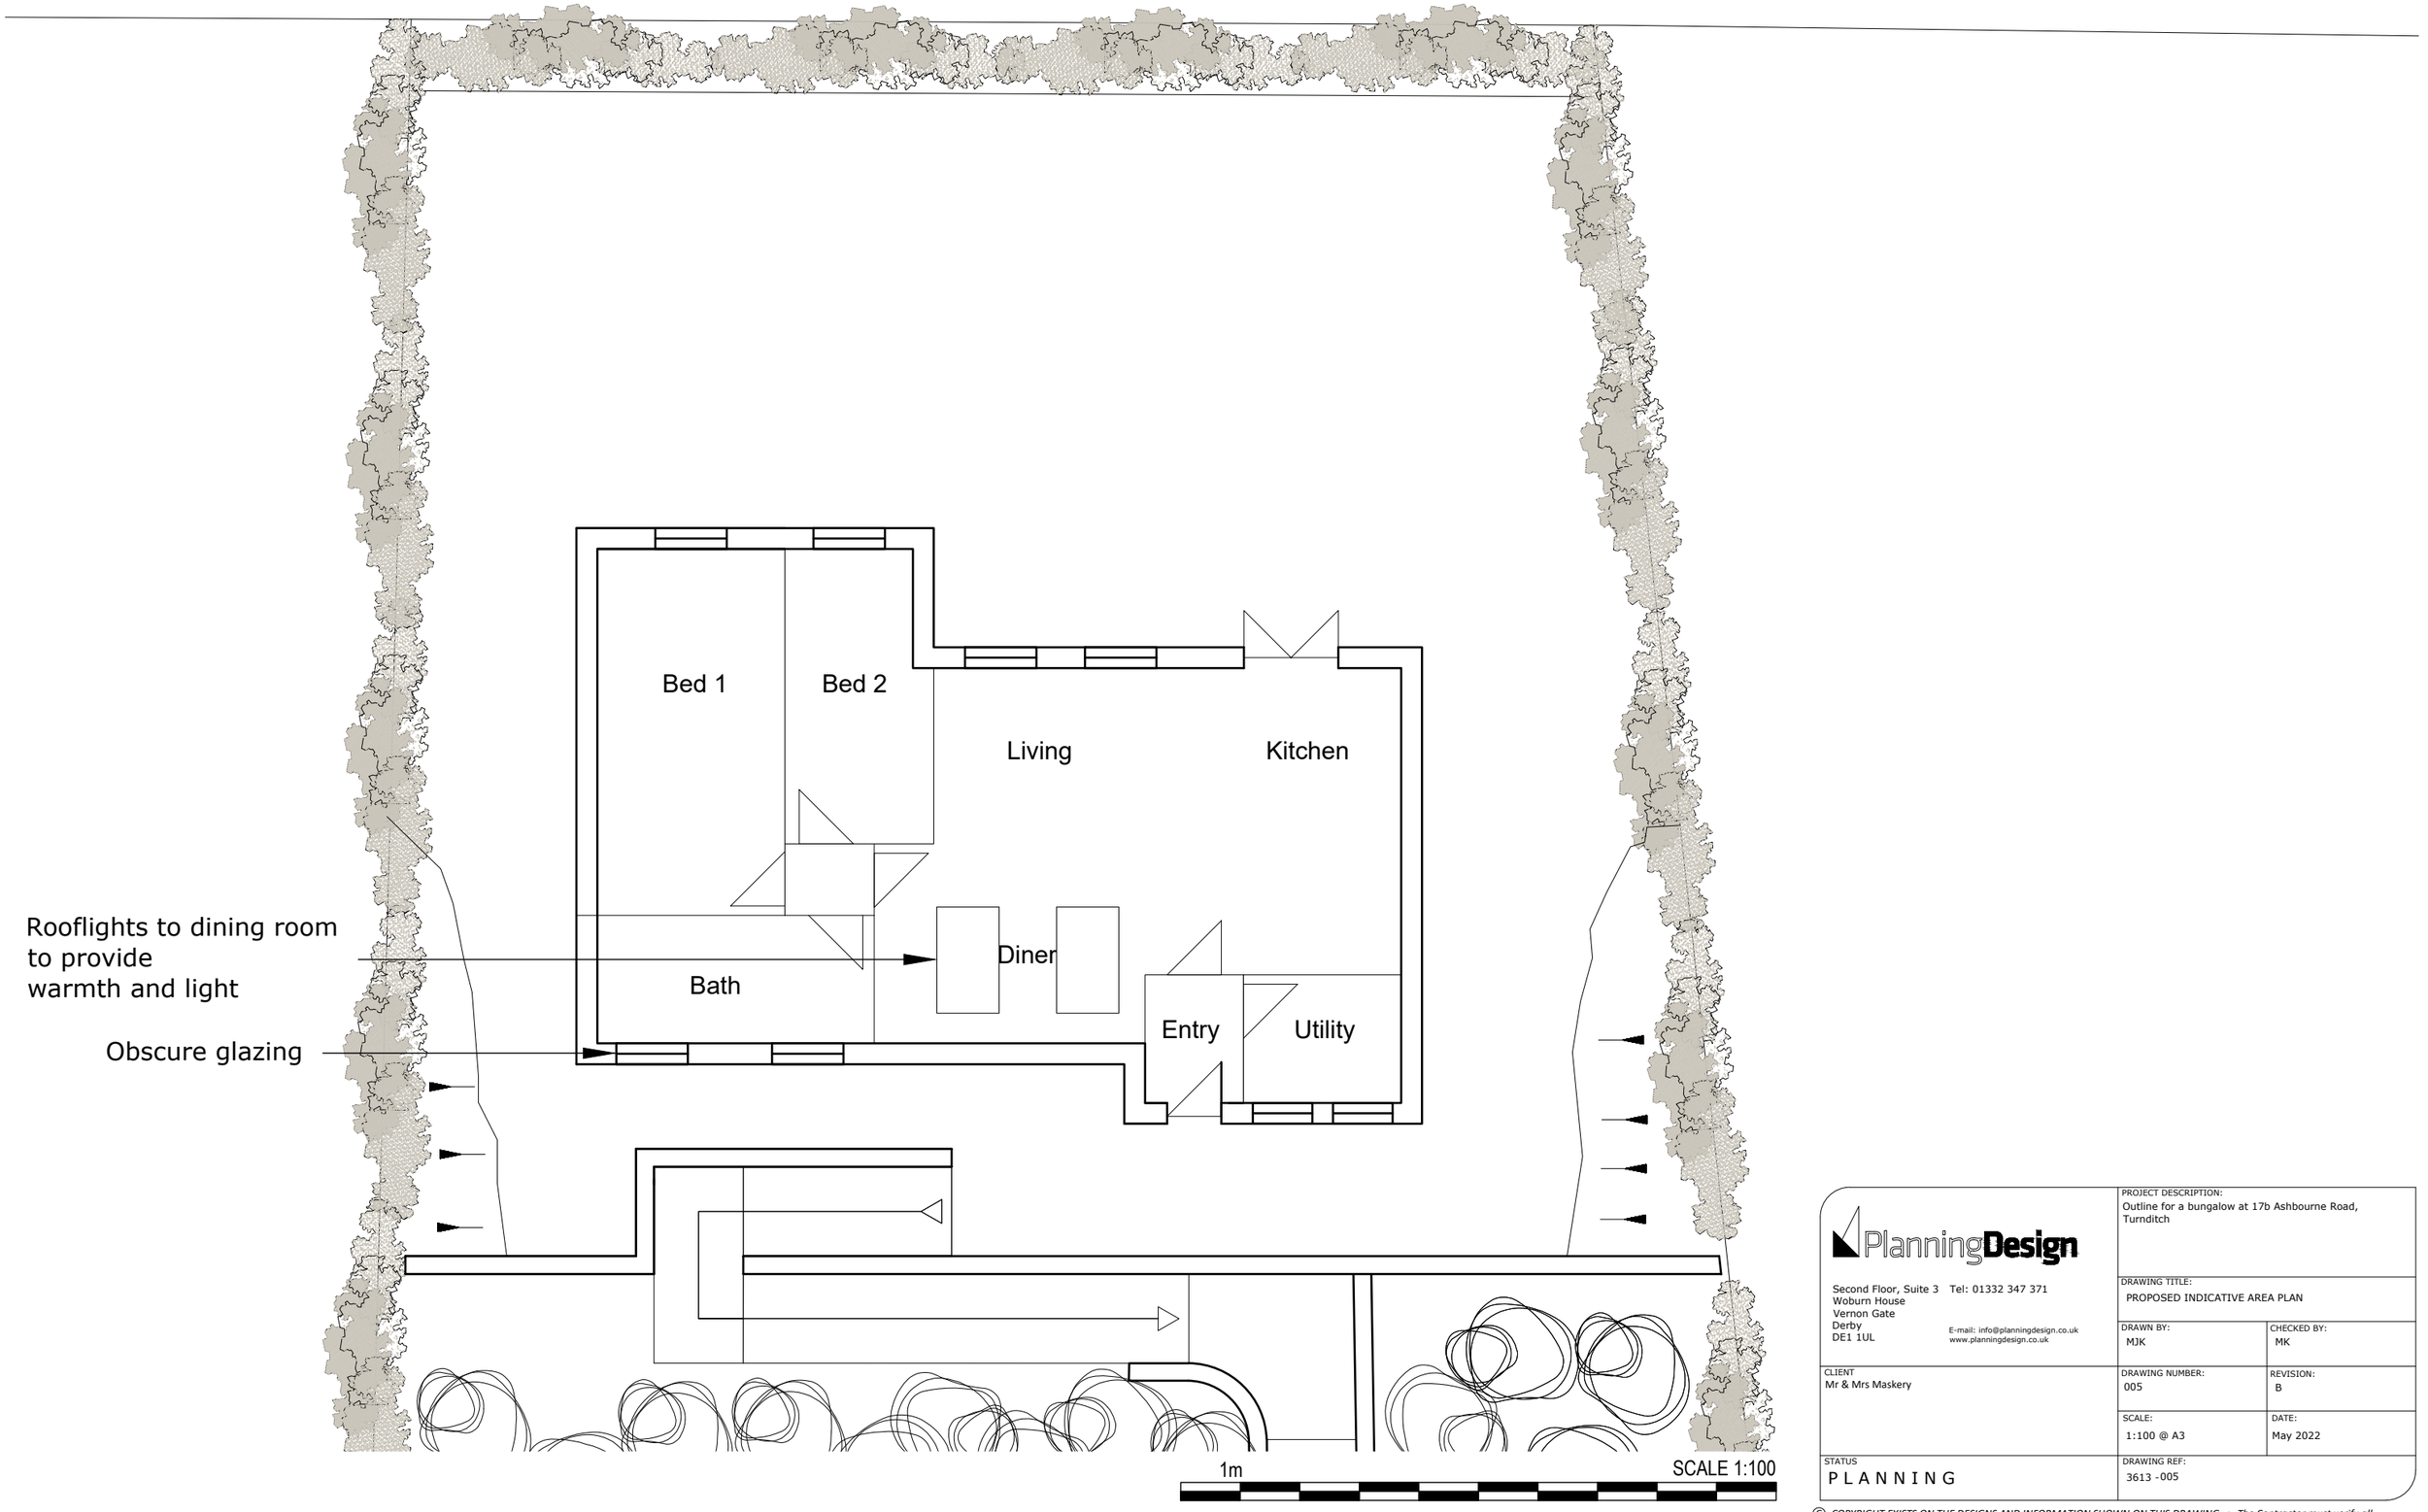

PlanningDesign
Second Floor, Suite 3
Woburn House
Vernon Gate
Derby
DE1 1UL
Tel: 01332 347 371
E-mail: info@planningdesign.co.uk
www.planningdesign.co.uk

PROJECT DESCRIPTION: Outline for a bungalow at 17b Ashbourne Road, Turnditch	
DRAWING TITLE: PROPOSED INDICATIVE AREA PLAN	
DRAWN BY: MJK	CHECKED BY: MK
CLIENT: Mr & Mrs Maskery	DRAWING NUMBER: 005 / REVISION: B
SCALE: 1:100 @ A3	DATE: May 2022
STATUS: PLANNING	DRAWING REF: 3613 -005

© COPYRIGHT EXISTS ON THE DESIGNS AND INFORMATION SHOWN ON THIS DRAWING : The Contractor must verify all dimensions on site before making shop drawings or commencing work of any kind. No dimensions to be scaled from this drawing. Architect to be notified of any discrepancies in dimensions immediately