

| Revision | | Date |
|---|---|---|
| A | Changes to building position | 11/07/2022 |
| B | Changes to ramp and retaining walls | 08/08/2022 |
| C | Amended size & location | 13/01/2023 |

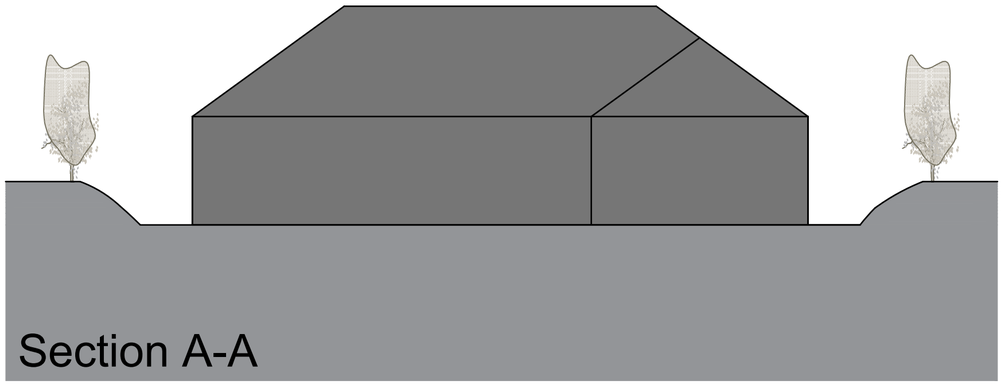

Section A-A

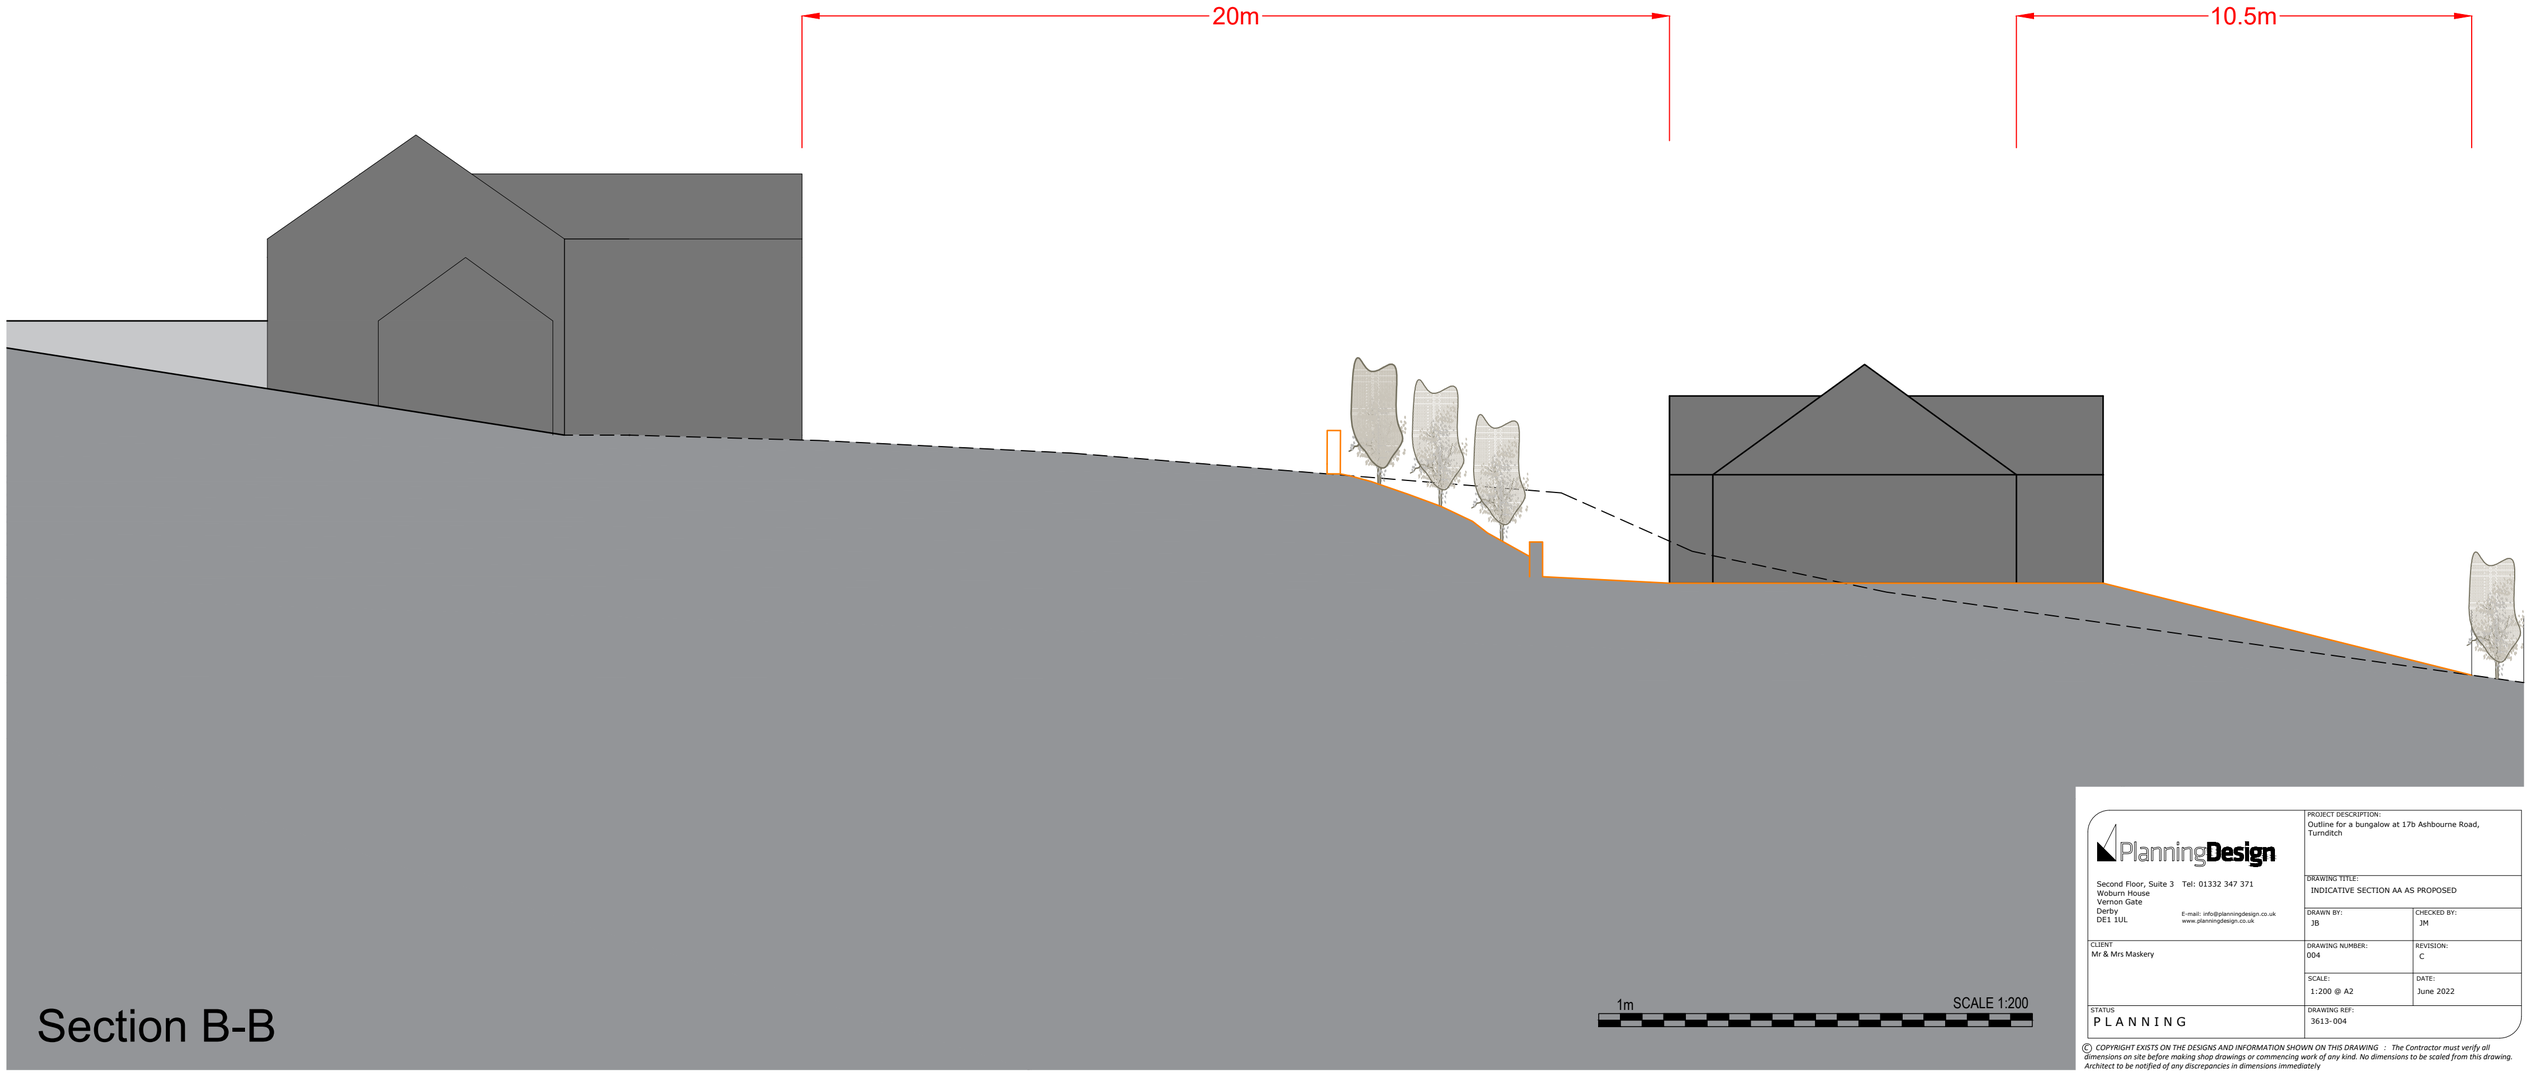


Section B-B

PlanningDesign

Second Floor, Suite 3 Tel: 01332 347 371
Woburn House
Vernon Gate
Derby
DE1 1UL
E-mail: info@planningdesign.co.uk
www.planningdesign.co.uk

PROJECT DESCRIPTION:
Outline for a bungalow at 17b Ashbourne Road, Turnditch

DRAWING TITLE:
INDICATIVE SECTION AA AS PROPOSED

DRAWN BY: JB
CHECKED BY: JM

CLIENT
Mr & Mrs Maskery

DRAWING NUMBER: 004
REVISION: C

SCALE: 1:200 @ A2
DATE: June 2022

STATUS
P L A N N I N G

DRAWING REF: 3613-004

© COPYRIGHT EXISTS ON THE DESIGNS AND INFORMATION SHOWN ON THIS DRAWING : The Contractor must verify all dimensions on site before making shop drawings or commencing work of any kind. No dimensions to be scaled from this drawing. Architect to be notified of any discrepancies in dimensions immediately