This drawing, design & all information contained herein remains the sole copyright of CONCORDE BGW & reproduction in any form is strictly forbidden unless permission is obtained in writing.
© Copyright

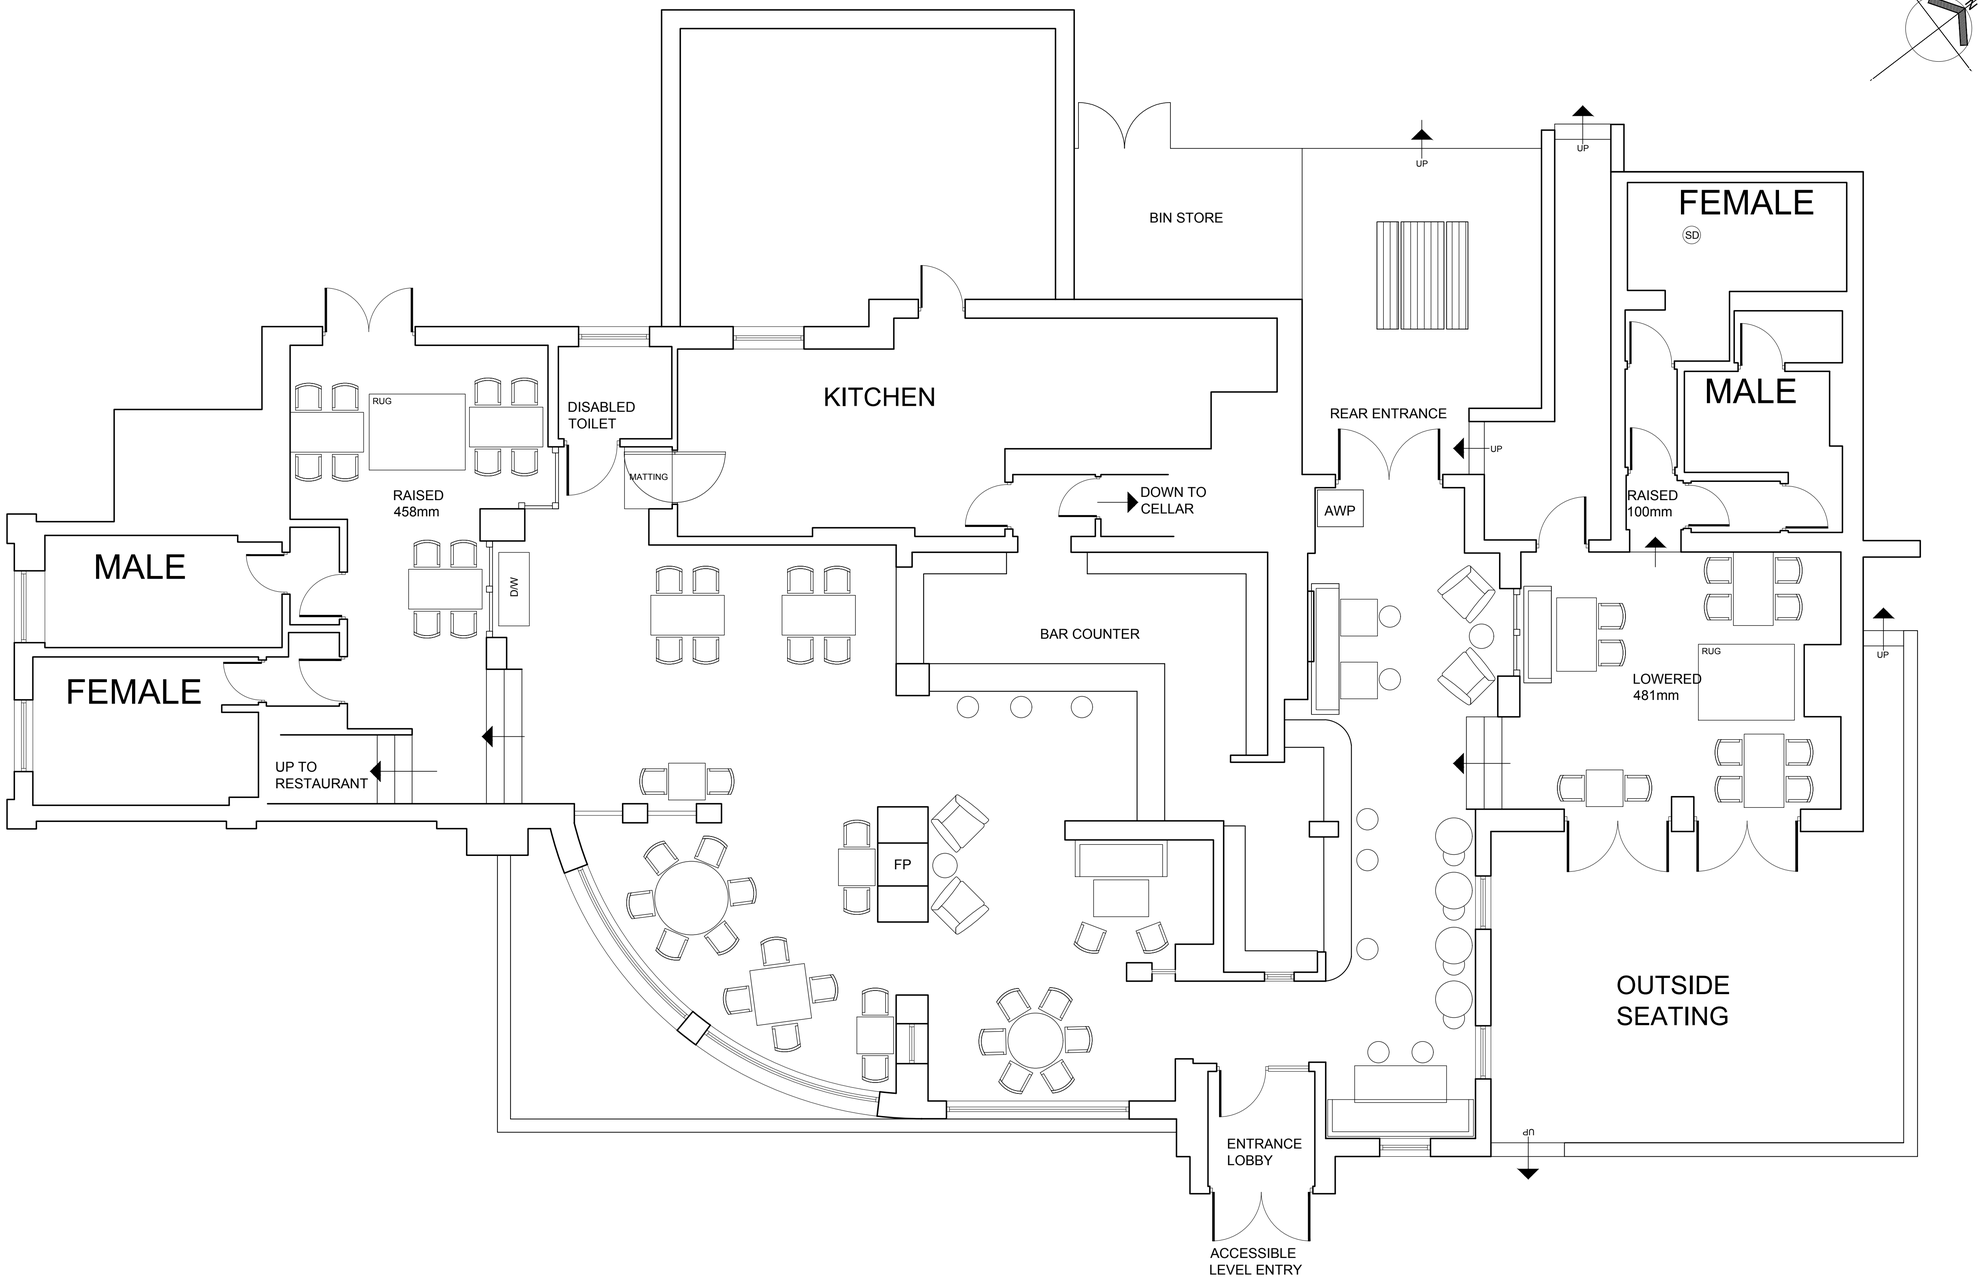

Existing Ground Floor Plan
Scale 1:50

0 1 2 3 4 5 6
metres (for 1:50 original)

Rev:	Date:	Init:	Note:
-	00.00.00	XX	-

Stage: PRELIMINARY

Client: STAR PUBS & BARS

Project address:
BULLS HEAD
17 DENBY COMMON
DENBY VILLAGE
RIPLEY
DE5 8PW

Title: EXISTING GROUND FLOOR

Scale:	1:50	Dwg size:	A1
Drawn by::	SB	Date:	JAN 23
Drawing no:	0000-01-01	Rev:	-

CONCORDE BGW GROUP

London
TOG Albert House
256-260 Old Street
Shoreditch, London
EC1V 9DD

Doncaster
Palmer Street
Hyde Park
Doncaster
DN4 5DD

Nottingham
Unit 3, The Glade
Business Centre
Forum Road
Nottingham
NG5 9RW

01302 361 024 **concordebgw.com**