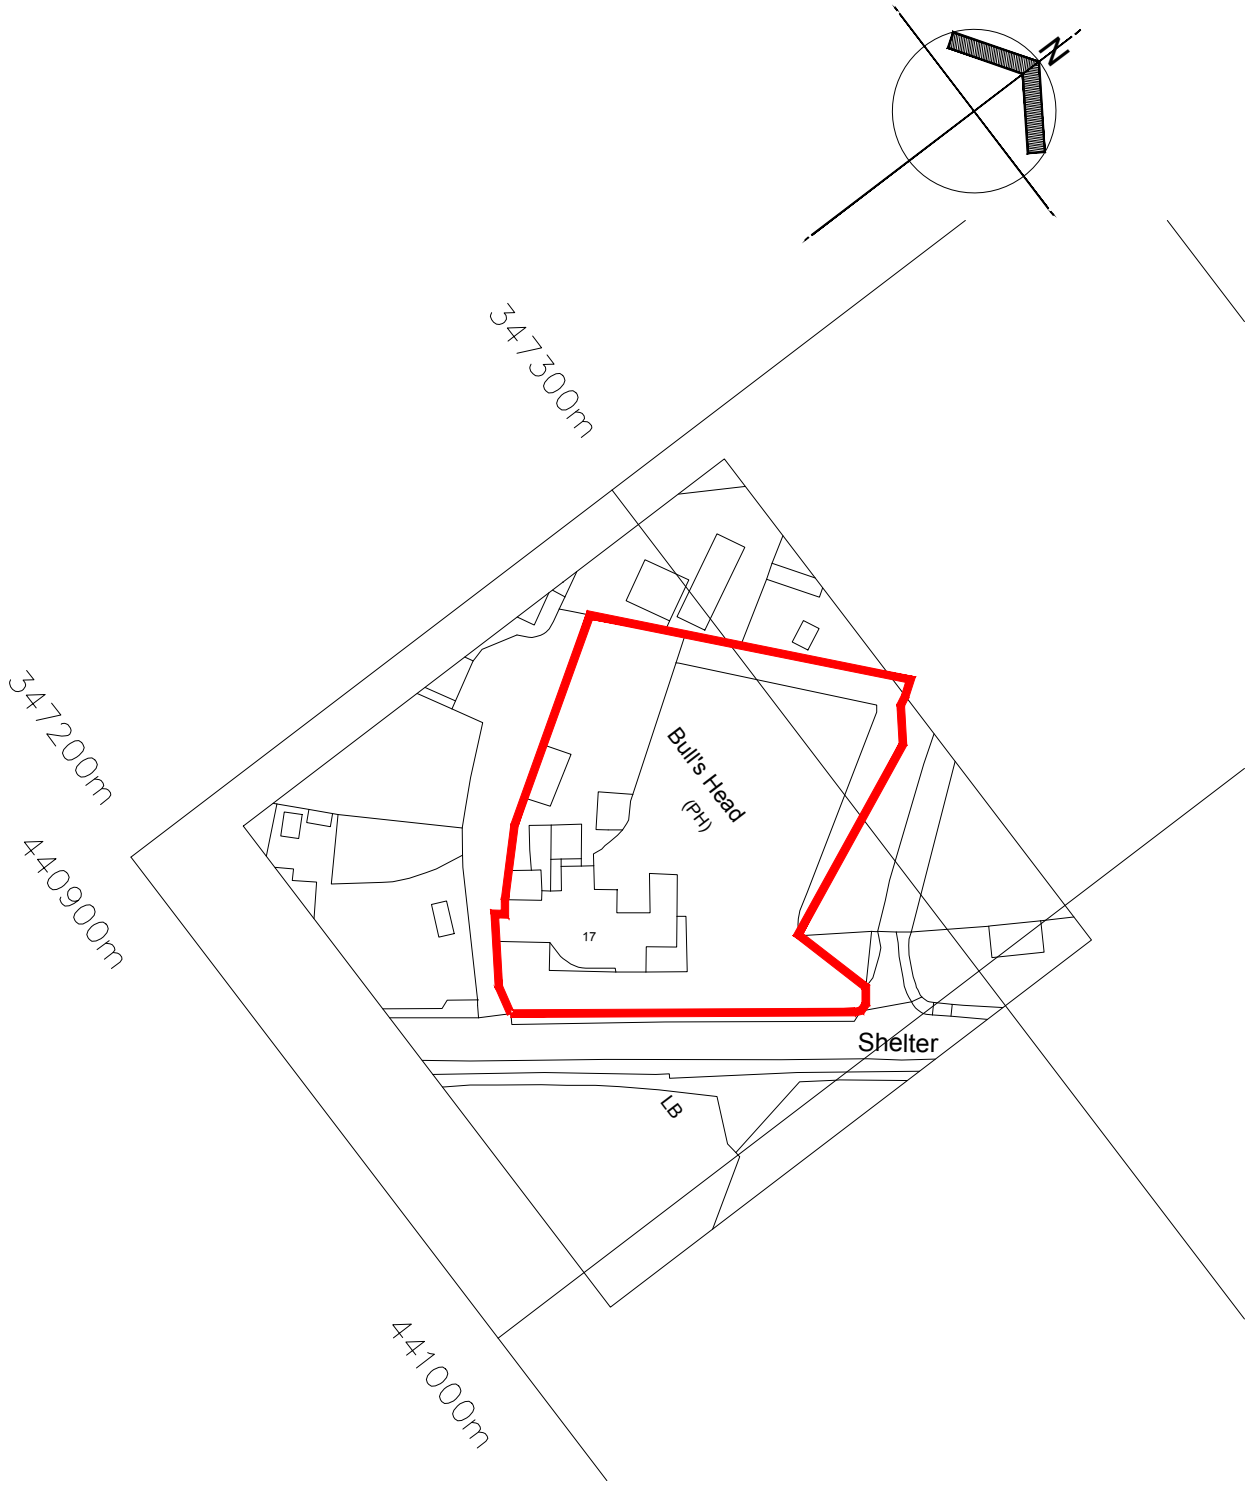

©Crown Copyright and database rights 2023 OS Licence no. 100041041

LOCATION PLAN
SCALE 1:1250 @ A4

0 10 20 30 40 50 60 70 80 90 100 200
metres (for 1:1250 original)

Client : STAR PUBS & BARS	© Copyright	Rev:	Date: Init: Note:
Project address : THE BULLS HEAD, 17 DENBY COMMON, DENBY VILLAGE, RIPLEY, DE5 8PW	Title : LOCATION PLAN	0	00.00.00 0 -
	Scale : 1:1250 / Dwg size : A4		
Drawn by : SB	Stage : PRELIMINARY		
Date drawn : MARCH 2023	Drawing no. P4994-02-03 / Rev : -		

CONCORDE BGW GROUP

London
TOG Albert House
256-260 Old Street
Shoreditch, London
EC1V 9DD

Doncaster
Palmer Street
Hyde Park
Doncaster
DN4 5DD

Nottingham
Unit 3, The Glade
Business Centre
Forum Road
Nottingham
NG5 9RW

01302 361 024
concordebgw.com