Drawing number **22/540/02d**

Rev	Date	Description
A	22-11-22	Southern elevation glazing altered to match glazing in rear of house.
B	25-11-22	Southern elevation glazing revised
C	20-01-23	Scheme reduced to single storey
D	03-04-23	Scheme reduced level with front of existing garage

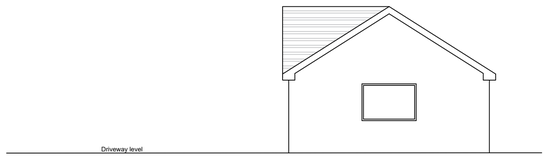

Proposed side elevation

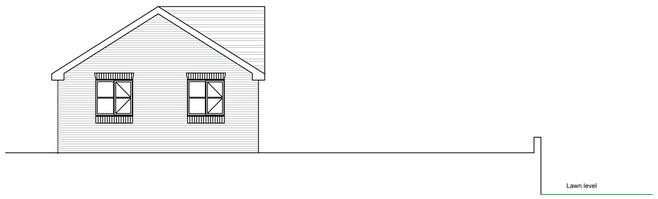

Proposed side elevation

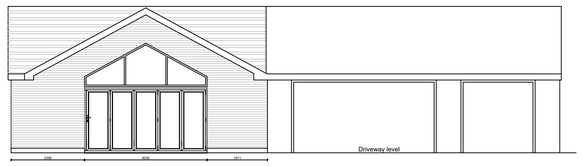

Proposed front elevation

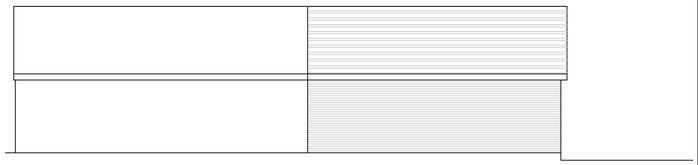

Proposed rear elevation

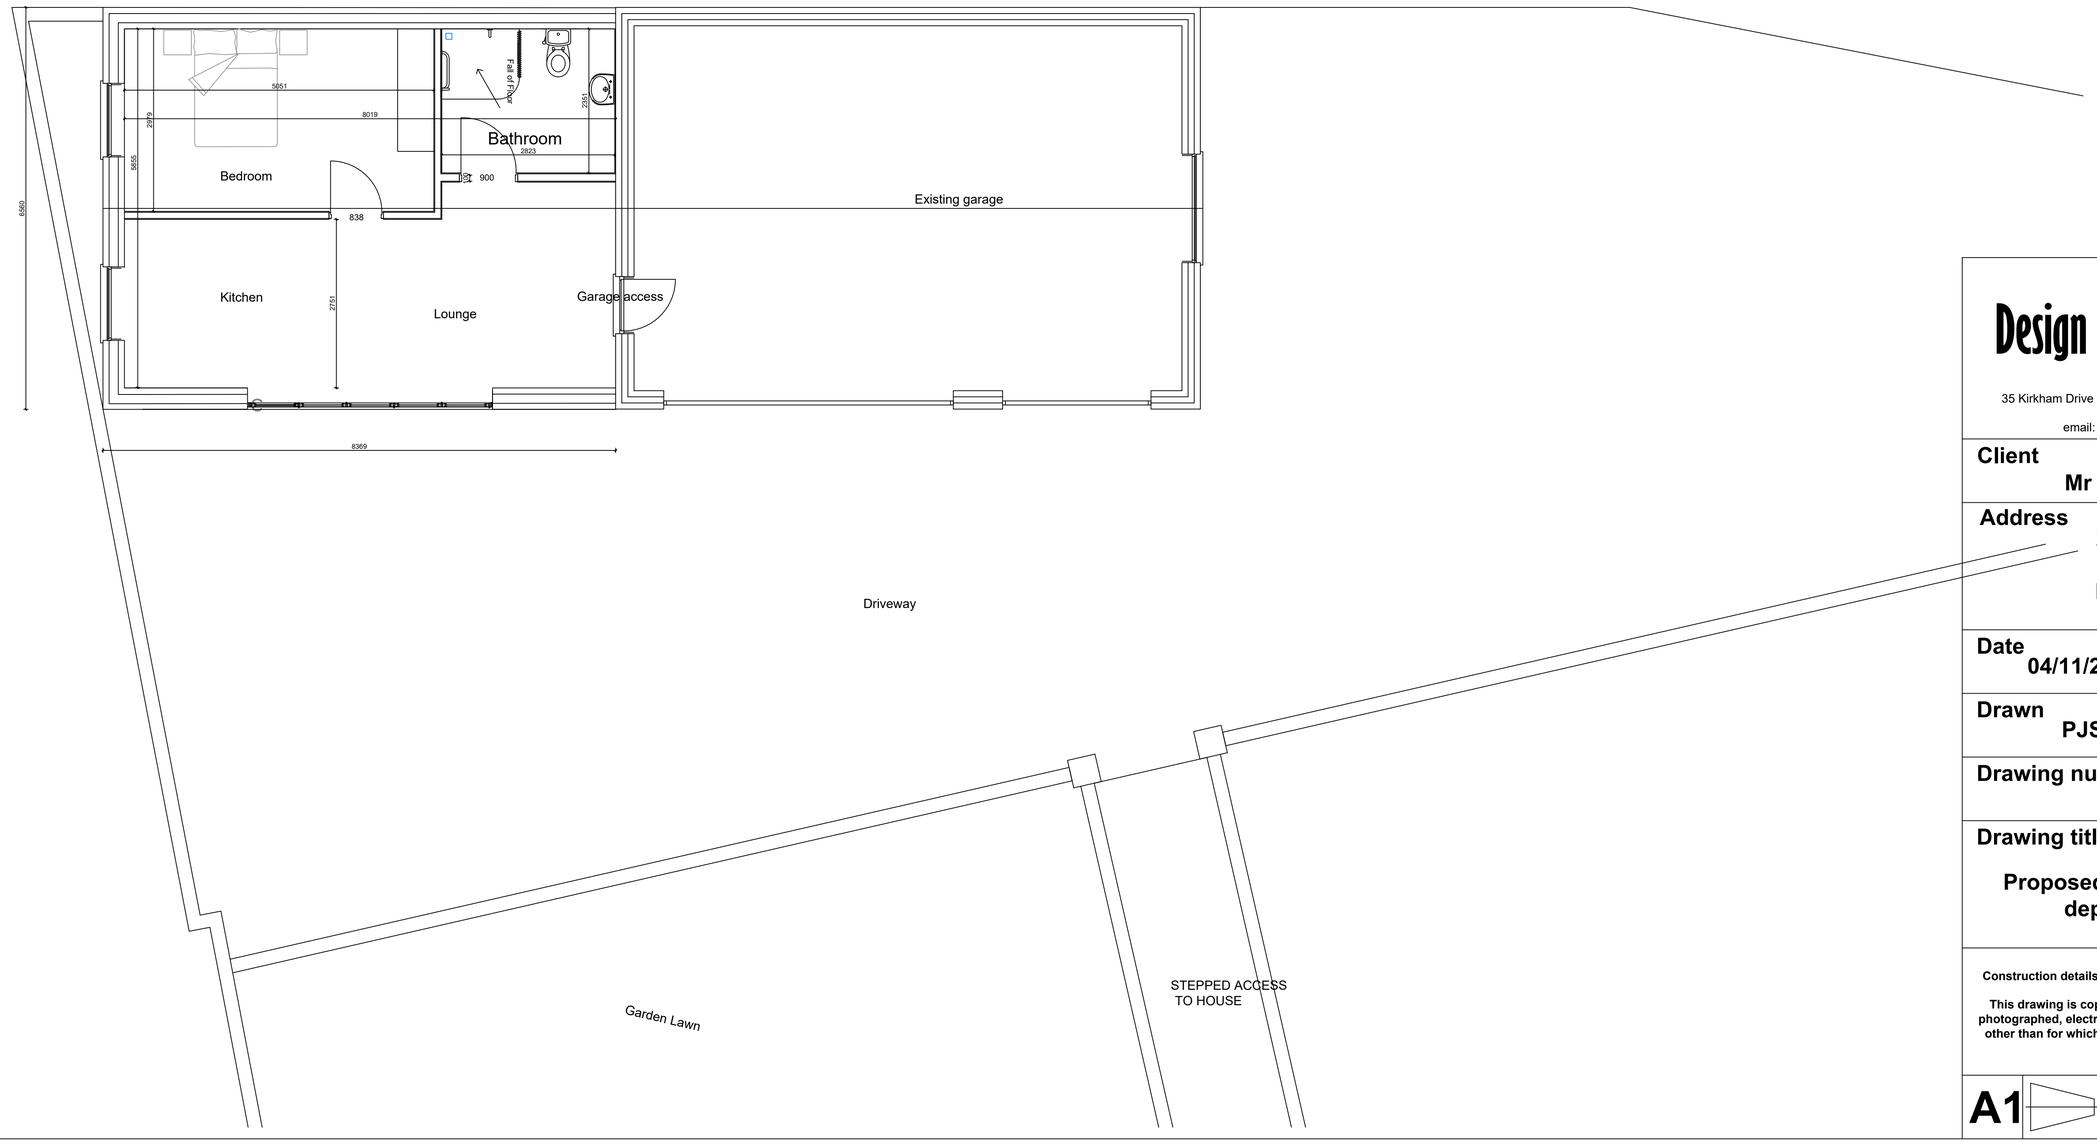

Design to Construct Ltd

35 Kirkham Drive Toton Beeston, Nottingham. NG9 6HG
Tel: 0115 9720969
email: info@designtoconstruct.uk

Client
Mr & Mrs Lobina

Address
2 The Field
Shipley
Derbyshire
DE75 7JH

Date 04/11/2022 **Scale** 1:50 1:100

Drawn PJS **Checked** IS

Drawing number 22/540/02d

Drawing title

Proposed ancillary building dependant living

Construction details not to be scaled from this drawing use dimensions only.
This drawing is copyright and may not be altered, traced, photographed, electronically copied or used for any purpose other than for which it is issued, without the permission of Ian Storm.

A1

IF IN DOUBT ASK