


SITE PLAN

Road-side boundary wall rebuilt wih same and matching local gritstone.
No more than 1.0m high
Traditional mortar-less construction with vertical capping stones

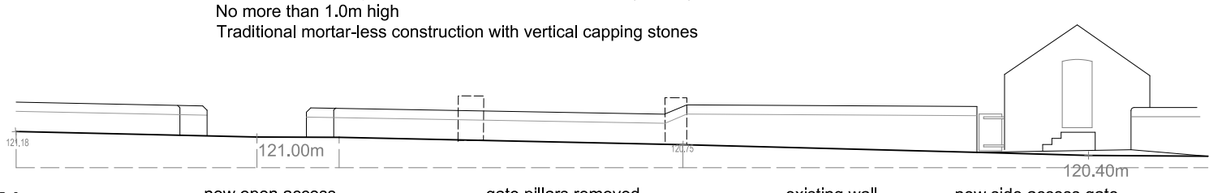

BOUNDARY ELEVATION

Scale 1:200 — 0 2 4 6 8 10 12 14 16 18 20 Metres

REV.	DESCRIPTION	DATE	BY
07	Parking area and boundary elevation	20.03.23	RB
06	Garden fence-line	06.01.23	RB

Client: Cate & Chris Coe Jacqui Garrett	Drg Title: BARN CONVERSION PROPOSED SITE & ACCESS	File. No. OnS720_300	Project: OnS712
Project: Sunnyside Fritchley, DERBYSHIRE, DE56 2FS	Drg Ref: PROP SITE V. 07	Scale: 1:200 @A3	Date: 21/3/23
		STATUS: Proposal — Drawn By: RB	Checked By: DM

OAKENSTONE
DESIGN PLANNING BUILD
3F Cromford Creative, Cromford Mills, Mill Lane
Matlock, DERBYSHIRE, DE4 3RQ
TEL: +44 (0)1629 343006
www.OakenStone.co.uk E-mail : info@OakenStone.co.uk

Plot date:20/12/22 CAD File name:OnS720_300-07