


1:100

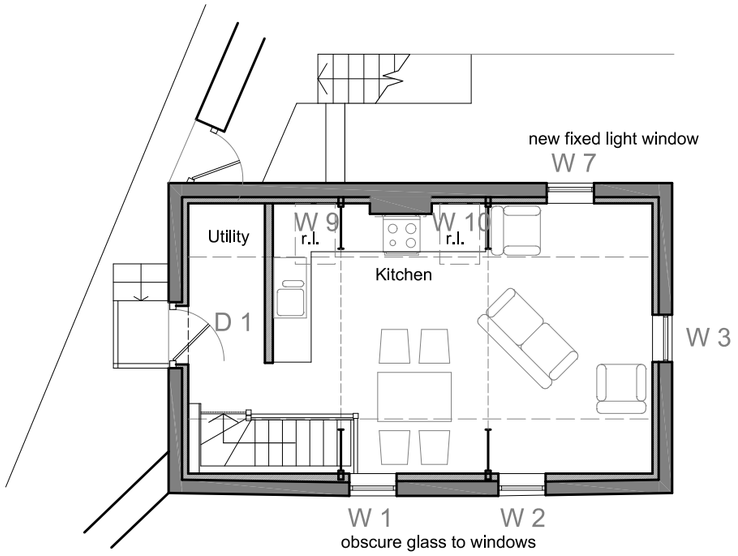

FIRST FLOOR

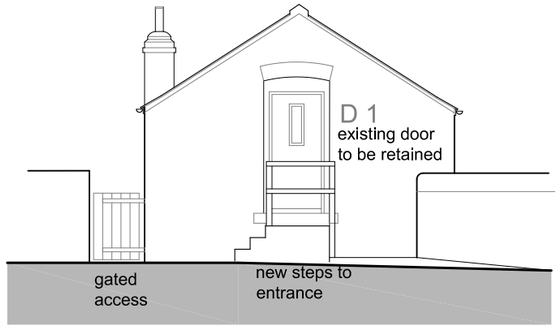


WEST ELEVATION

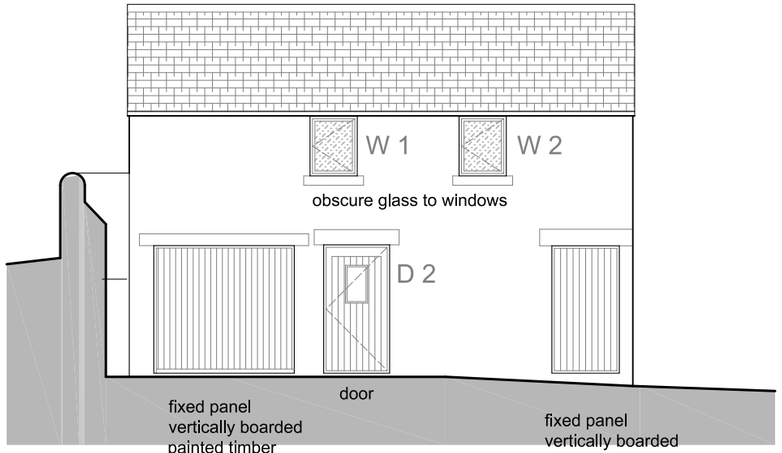


SOUTH ELEVATION


PROPOSED MATERIALS
Roof- to be relaid with slate reclaimed from existing and matching replacements as necessary.
Walls- as existing, pointing repaired as necessary to match using lime-based mortar.
Doors & windows- replaced with painted timber frames (colour to match existing door D1- heritage soft green) see frame details drawings
Rooflights- Velux conservation type ref: GGL FK 06 (external frame size 660 x 1178mm) with low profile flashing kit ref: EDU fitting flush to tile surface
Rainwatergoods- black cast metal, gutters on rise-and-fall brackets.

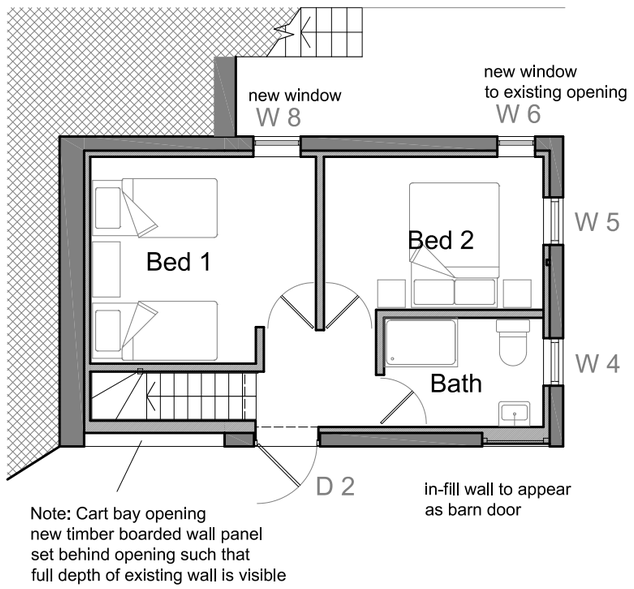

GROUND FLOOR

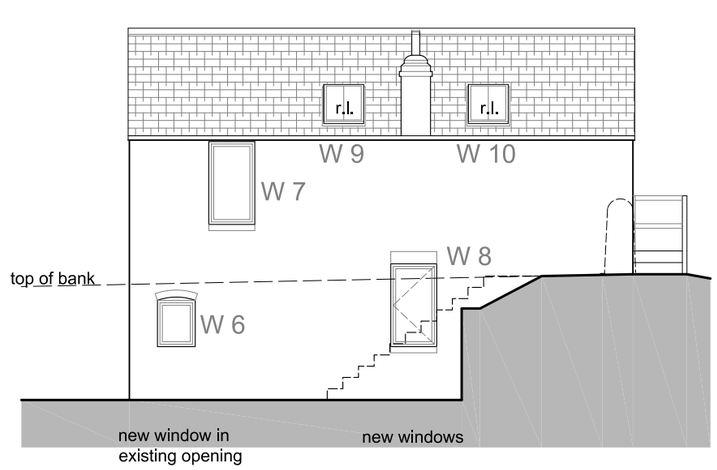

NORTH ELEVATION

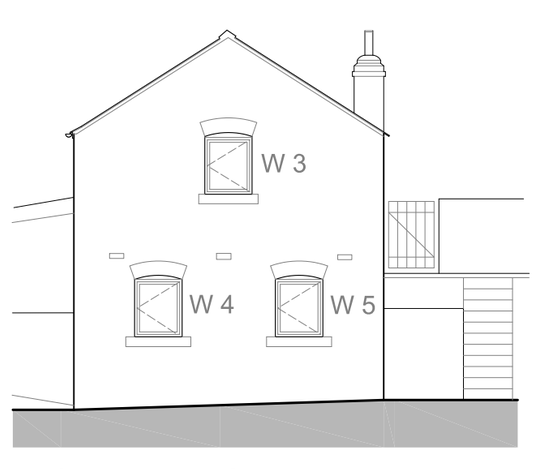

EAST ELEVATION

REV.	DESCRIPTION	DATE	BY
08	Materials note & window refs	04.04.23	RB
07	Set back cart bay timber panel and omit rooflights south elev	20.03.23	RB
06	North elev windows	06.01.23	RB

Client: Cate & Chris Coe
Jacqui Garrett

Project: Sunnyside
Fritchley, DERBYSHIRE, DE56 2FS

Drg Title: PROPOSED BARN CONVERSION

Drg Ref: PROP BARN V. 08

File. No. OnS720_310

Project: OnS712

Scale: 1:100

Date: 11/4/23

STATUS:

Drawn By: RB

Checked By: DM

OAKENSTONE
DESIGN PLANNING BUILD
3F Cromford Creative, Cromford Mills, Mill Lane
Matlock, DERBYSHIRE, DE4 3RQ
TEL: +44 (0)1629 343006
www.OakenStone.co.uk E-mail : info@OakenStone.co.uk

Plot date: 19/12/22

CAD File name: OnS720_310-08