

2 North Elevation

1 : 100



1 East Elevation

1 : 100



3 West Elevation

1 : 100



4 South Elevation

1 : 100

MHA
MANNING HOLDEN ARCHITECTS

0m 2m 4m 6m 8m 10m

VISUAL SCALE 1:100 @ A3

*All dimensions to be checked on site prior to the contractor starting work. This drawing does not indicate structural design - a Structural Engineer should be appointed to undertake detailed structural design and calculations. This drawing has been prepared solely for the purposes of obtaining planning consent and should not be used for construction purposes. No liability will be accepted should this drawing be used for anything other than a planning drawing.

PROJECT
4 Hollins Wood Close

SHEET
Existing Elevations

CLIENT
Bec Daniels

Date	Project number	Scale (@ A3)
02/12/2022	400	1 : 100

Drawn by	DRAWING NUMBER	REV
RI	GE-EX-01	

Checked by
AM

08/12/2022 12:46:06

North

GE-EX-01
1

Kitchen
28 m²

Living Room
20 m²

4 GE-EX-01

GE-EX-012

Garage
13 m²

Hall
5 m²

WC
2 m²

UP

Storage
2 m²

Utility / Pantry
4 m²

DN

3
GE-EX-01

0m 1m 2m 3m 4m 5m

VISUAL SCALE 1:50 @ A3

*All dimensions to be checked on site prior to the contractor starting work. This drawing does not indicate structural design - a Structural Engineer should be appointed to undertake detailed structural design and calculations. This drawing has been prepared solely for the purposes of obtaining planning consent and should not be used for construction purposes. No liability will be accepted should this drawing be used for anything other than a planning drawing.

MHA
MANNING HOLDEN ARCHITECTS

PROJECT
4 Hollins Wood Close

SHEET
Existing Ground Floor Plan

CLIENT
Bec Daniels

Date	Project number	Scale (@ A3)
02/12/2022	400	1 : 50
Drawn by: RI	DRAWING NUMBER: GP-EX-00	REV
Checked by: AM		

08/12/2022 12:46:10

North

GE-EX-01
1

Bedroom
11 m²

Bedroom
10 m²

Bedroom
7 m²

Bedroom
13 m²

Bathroom
8 m²

Hall
7 m²

Hall
5 m²

Store
0 m²

DN

GE-EX-012

4 GE-EX-01

DN

3
GE-EX-01

1

01 First Floor

1 : 50

0m 2m 4m 6m 8m 10m

VISUAL SCALE 1:100 @ A3

*All dimensions to be checked on site prior to the contractor starting work. This drawing does not indicate structural design - a Structural Engineer should be appointed to undertake detailed structural design and calculations. This drawing has been prepared solely for the purposes of obtaining planning consent and should not be used for construction purposes. No liability will be accepted should this drawing be used for anything other than a planning drawing.

MHA
MANNING HOLDEN ARCHITECTS

PROJECT
4 Hollins Wood Close

SHEET
Existing First Floor Plan

CLIENT
Bec Daniels

Date	Project number	Scale (@ A3)
02/12/2022	400	1 : 50

Drawn by	DRAWING NUMBER	REV
RI	GP-EX-02	

Checked by
AM

08/12/2022 12:46:11

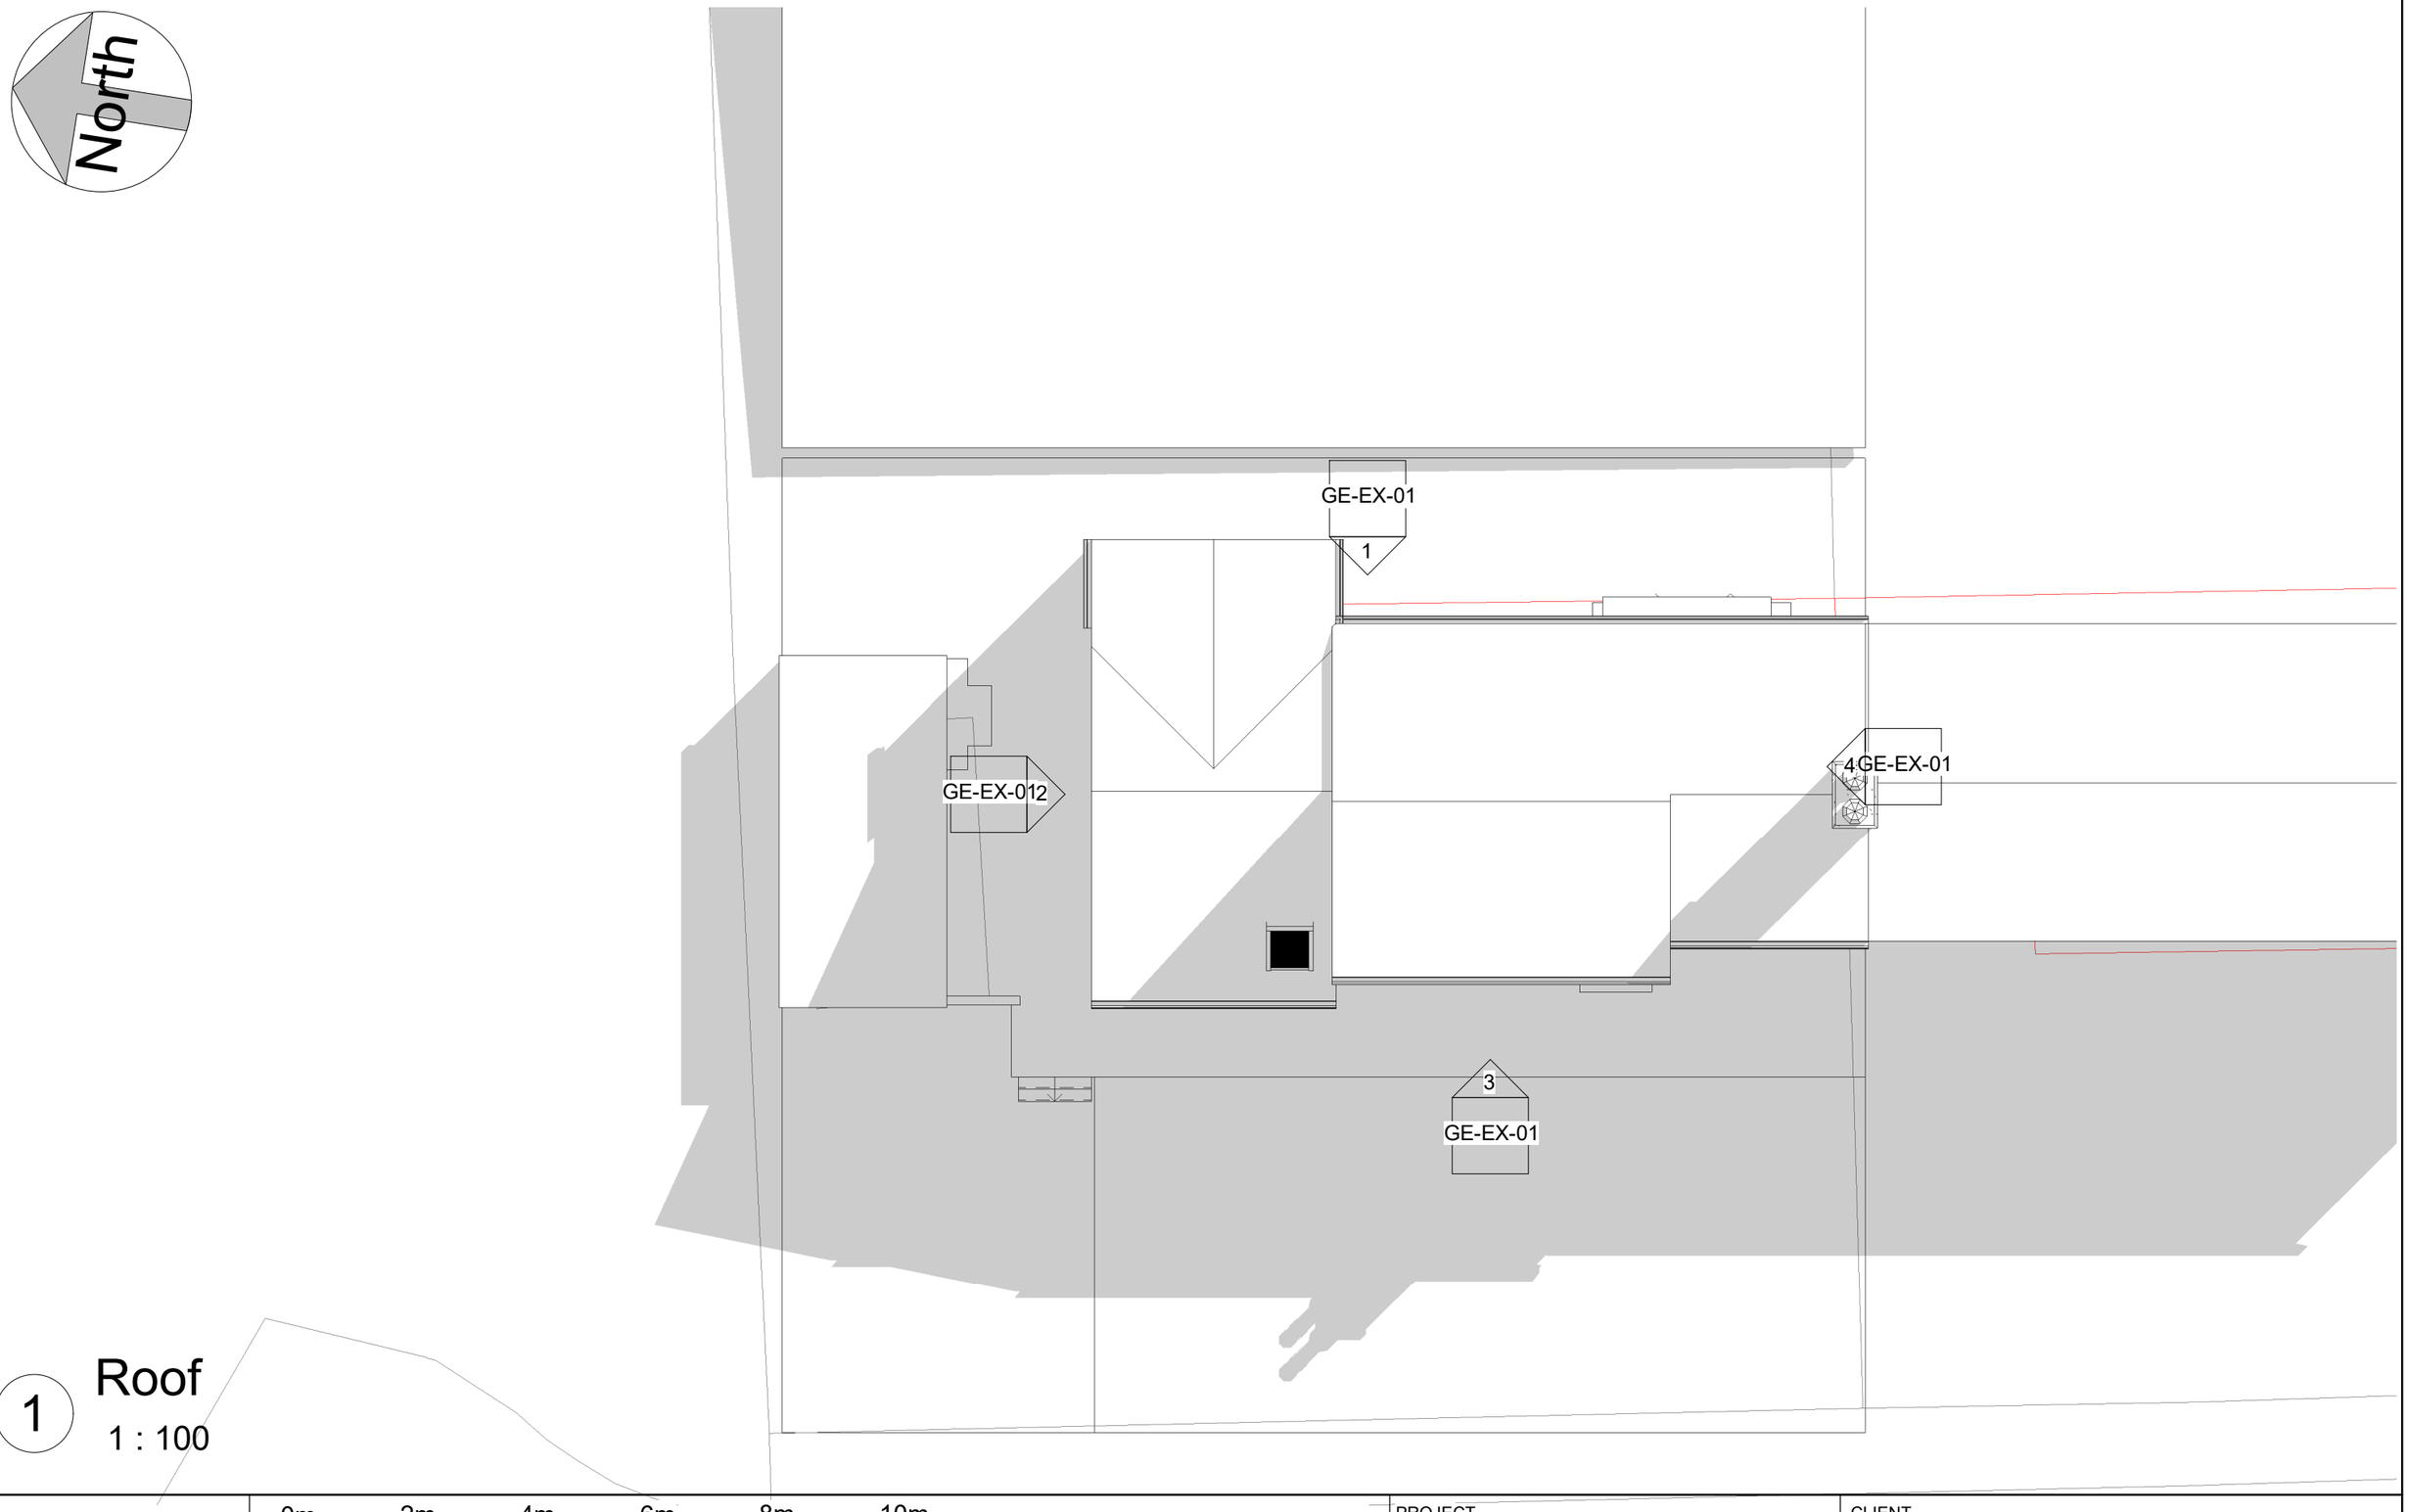

1 Roof
1 : 100

0m 2m 4m 6m 8m 10m

VISUAL SCALE 1:100 @ A3

*All dimensions to be checked on site prior to the contractor starting work. This drawing does not indicate structural design - a Structural Engineer should be appointed to undertake detailed structural design and calculations. This drawing has been prepared solely for the purposes of obtaining planning consent and should not be used for construction purposes. No liability will be accepted should this drawing be used for anything other than a planning drawing.

MHA
MANNING HOLDEN ARCHITECTS

PROJECT
4 Hollins Wood Close

SHEET
Existing Roof Plan

CLIENT
Bec Daniels

Date	Project number	Scale (@ A3)
02/12/2022	400	1 : 100
Drawn by: RI	DRAWING NUMBER: GP-EX-03	REV:
Checked by: AM		

08/12/2022 12:46:13

North

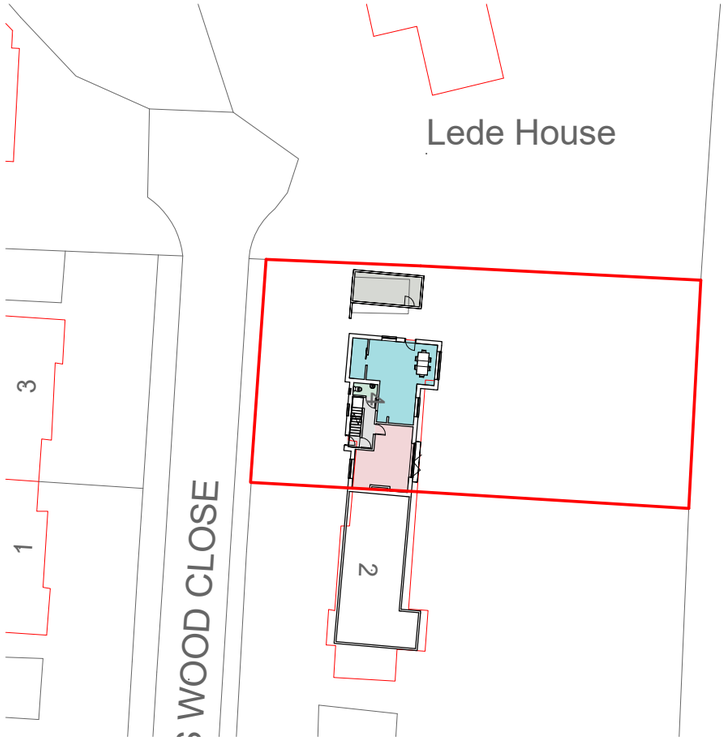

1 Site Block Plan

1 : 500

0m 10m 20m 30m 40m 50m

VISUAL SCALE 1:500 @ A3



2 Site Location Plan

1 : 1250

0m 25m 50m 75m 100m 125m

VISUAL SCALE 1:1250 @ A3

MHA
MANNING HOLDEN ARCHITECTS

*All dimensions to be checked on site prior to the contractor starting work. This drawing does not indicate structural design - a Structural Engineer should be appointed to undertake detailed structural design and calculations. This drawing has been prepared solely for the purposes of obtaining planning consent and should not be used for construction purposes. No liability will be accepted should this drawing be used for anything other than a planning drawing.

PROJECT
4 Hollins Wood Close

SHEET
Existing Site Plans

CLIENT
Bec Daniels

Date	Project number	Scale (@ A3)
02/12/2022	400	As indicated
Drawn by: RI	DRAWING NUMBER: GP-EX-04	REV:
Checked by: AM		

08/12/2022 12:46:15



1 3D View 01



2 3D View 02

MHA
MANNING HOLDEN ARCHITECTS

PROJECT
4 Hollins Wood Close

SHEET
Existing 3D Views

CLIENT
Bec Daniels

Date
02/12/2022

Project number
400

Scale (@ A3)

Drawn by
RI

DRAWING NUMBER
GP-EX-05

REV

Checked by
AM

08/12/2022 12:46:21