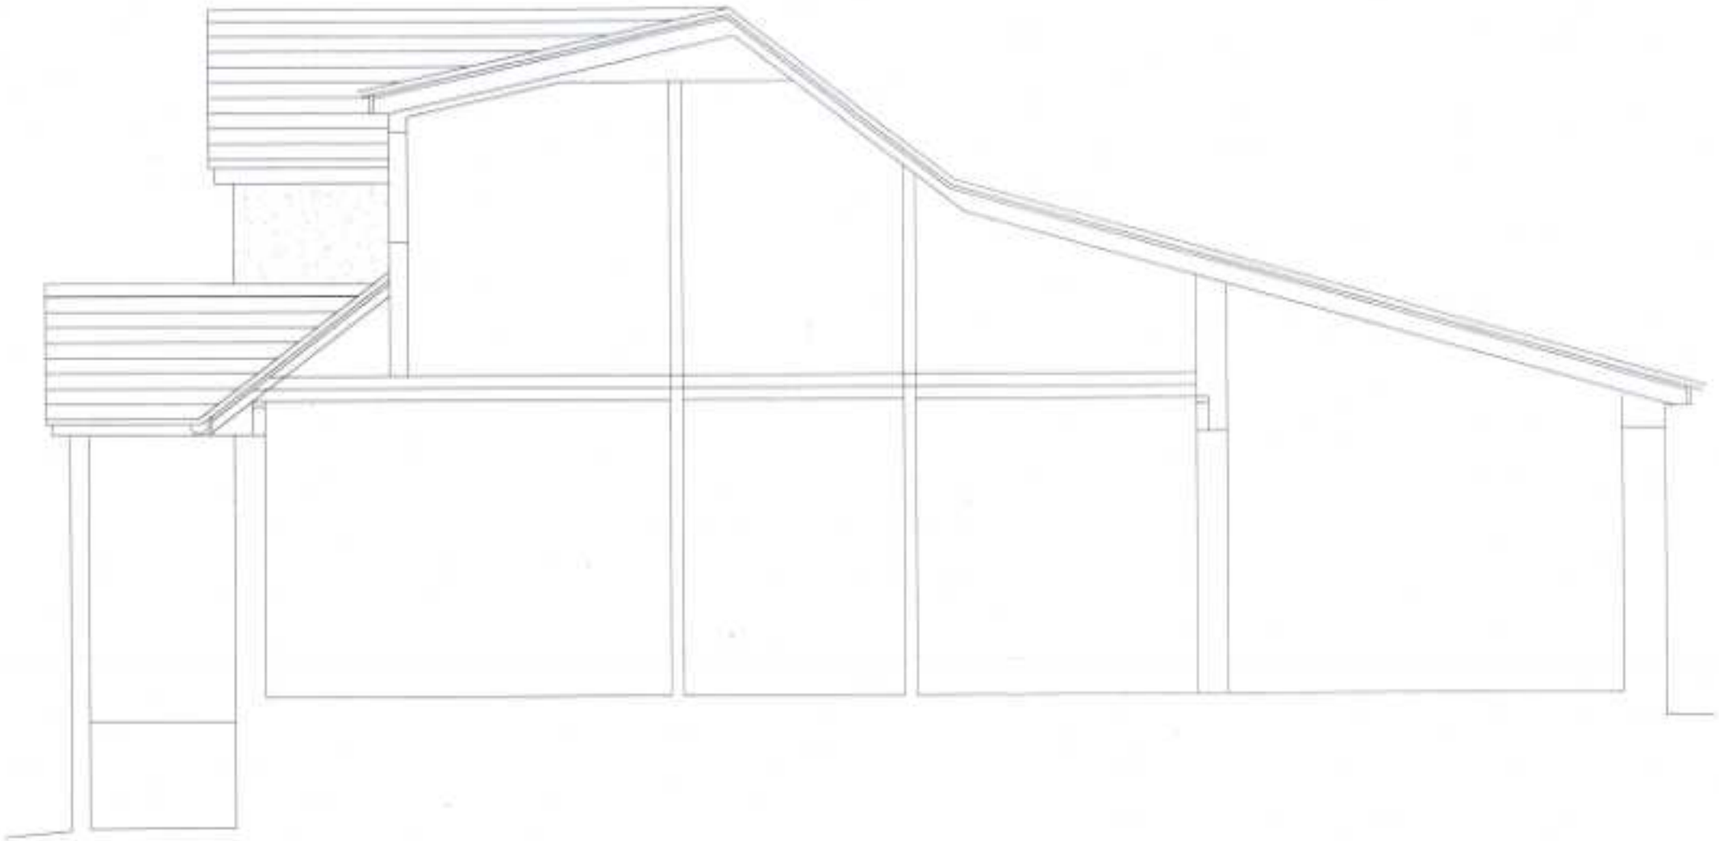

EXTENSION
SECTION
Scale 1 : 50 (at paper size A3)