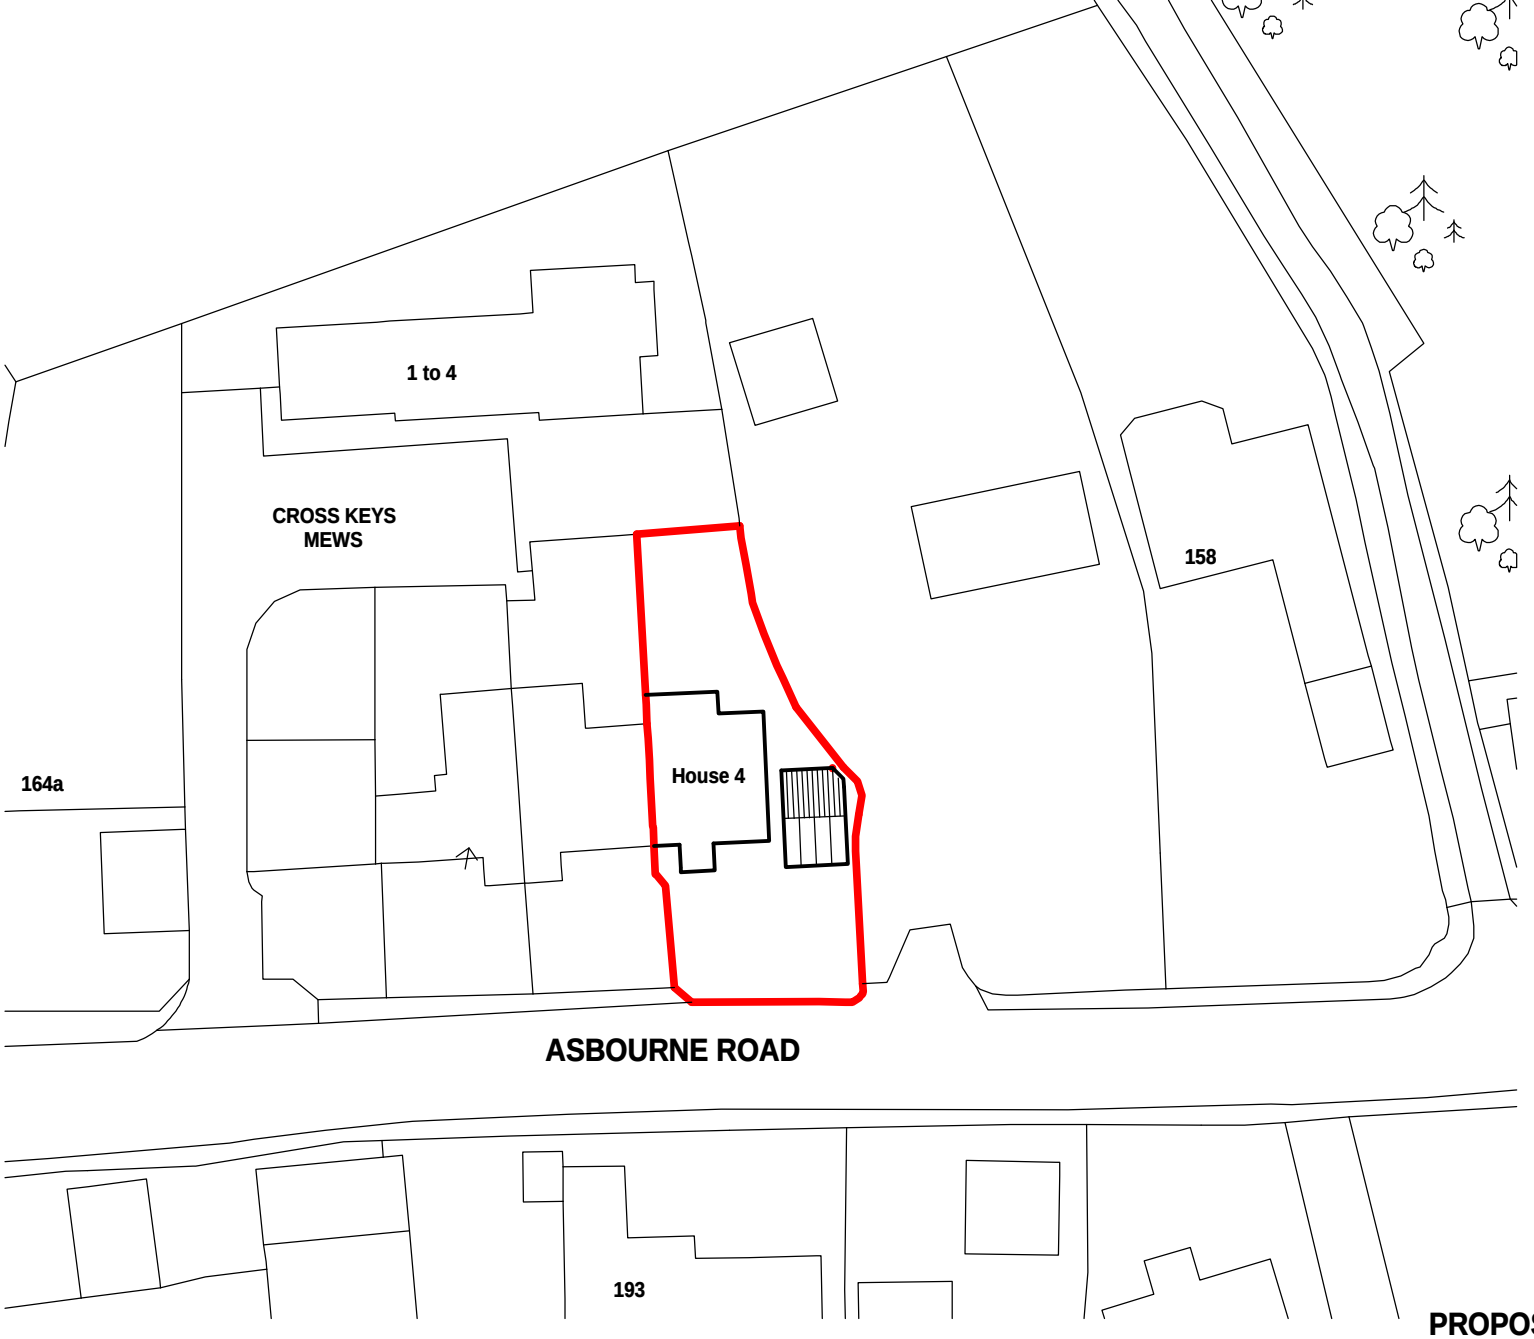



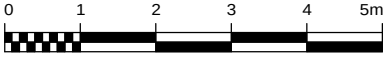

PROPOSED GARAGE
CROSS KEYS House 4
ASHBOURNE ROAD
TURNDITCH DE56 2HY
Block Plan 1:500