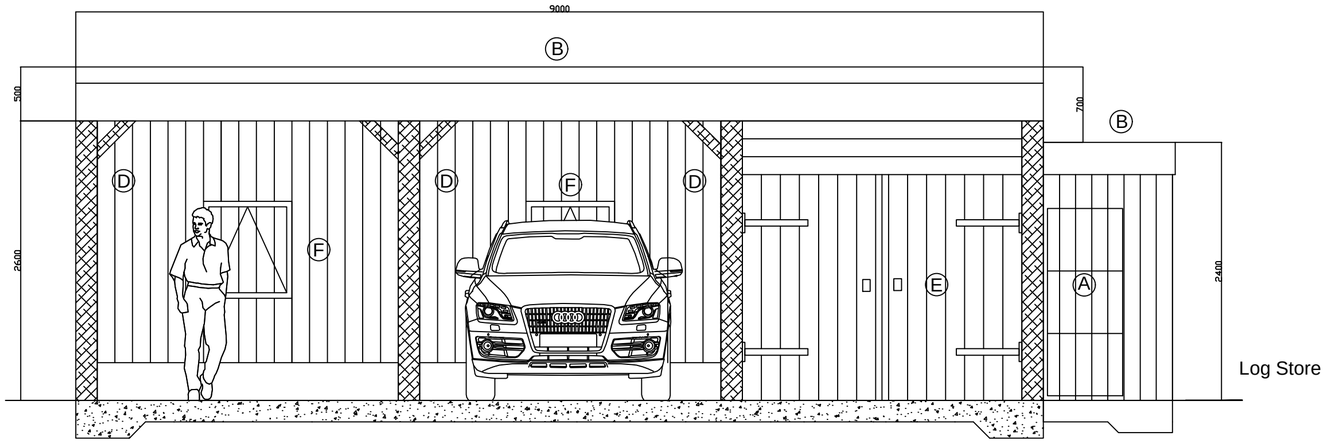

WEST ELEVATION (1:40)

Conc. slab with mesh reinforcement to Eng. detail

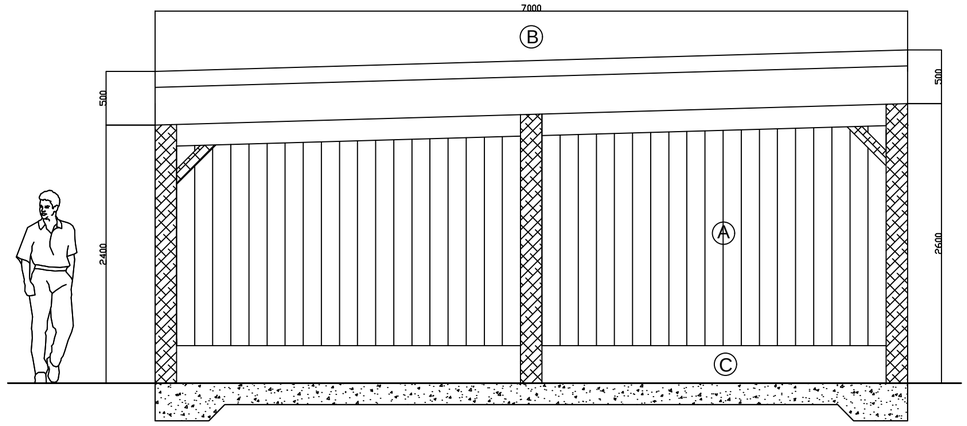

NORTH ELEVATION (1:40)

Conc. slab with mesh reinforcement to Eng. detail

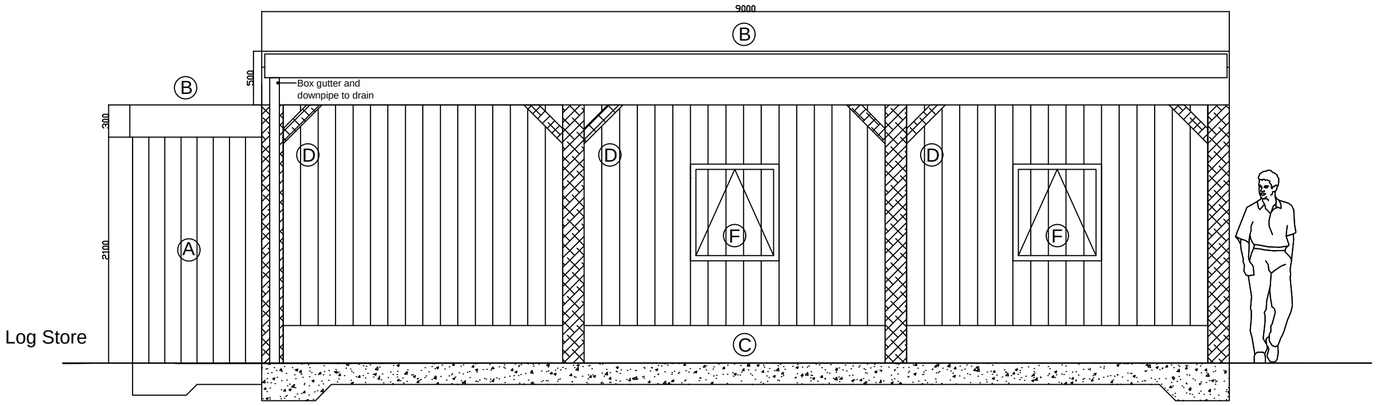

EAST ELEVATION (1:40)

Conc. slab with mesh reinforcement to Eng. detail

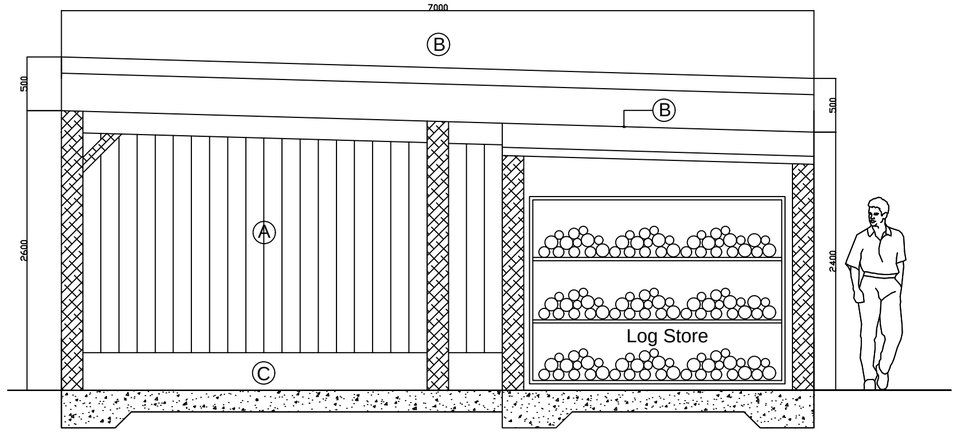

SOUTH ELEVATION (1:40)

Conc. slab with mesh reinforcement to Eng. detail

NOTE: For Legend, see drg. 17/15/CP/PP01

NOTES

No dimensions are to be scaled from this drawing. Contractors must verify all figured dimensions before commencing any work or making shop drawings.

This drawing is the sole property of Bill Chew Architect Ltd and no part may be reproduced without permission of the above.

Client: Mr & Mrs A Mundin

Project: Proposed New Car Port & Ancillary Accom. at Bonnie View Nursery, Schoolhouse Lane, Heage, Derbyshire DE56 2BB

Drawing: Proposed Elevations

Drawing Nº: 17/15/CP/PP 03

North

Scale: 1:40

Date: June 2021

Drawn: BC

Checked: BC

BILL CHEW ARCHITECT
ARCHITECTURE | CONSULTANCY | MANAGEMENT
EMAIL: billchew@btinternet.com WEB: www.billchewarchitect.co.uk
3 OLD STABLE YARD, BURY ST EDMUNDS, IP33 1SU TEL: 01284 719694 MOB: 07401 425986