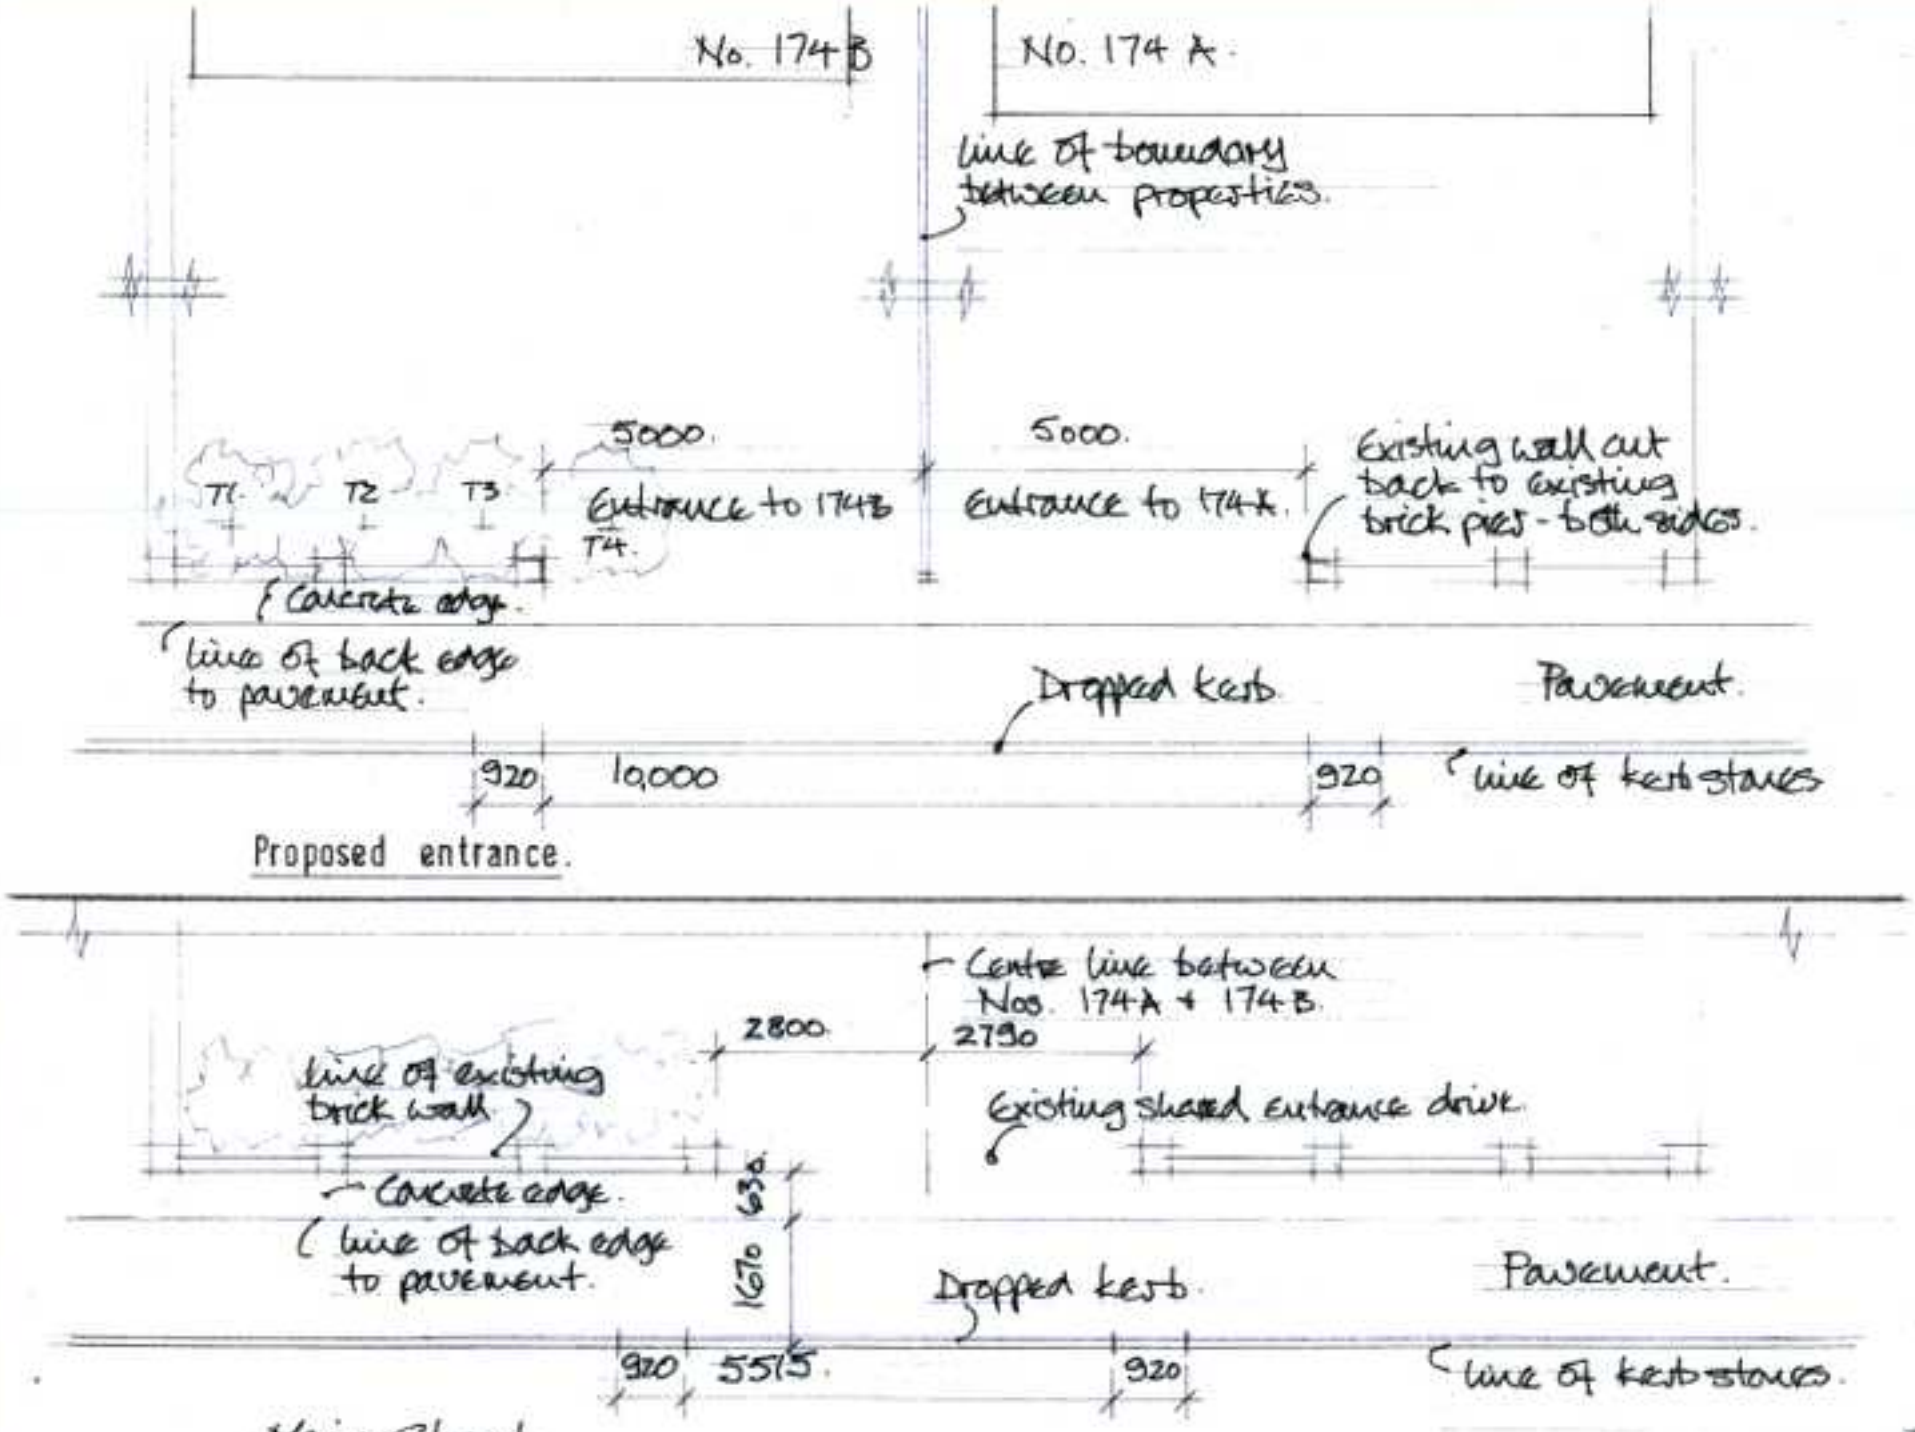

client M. Bauchan

project Proposed alterations to Access. 174A + B, Main Street, Horsley Woodhouse.

Swinfield Design Associates

Architects and Design Consultants

Quarry Cottages, Morley, Derby, DE7 6DJ. Telephone (01332) 882008

do not scale — check all dimensions

date 03. 23. scale 1:100.

drawing 735. A2.