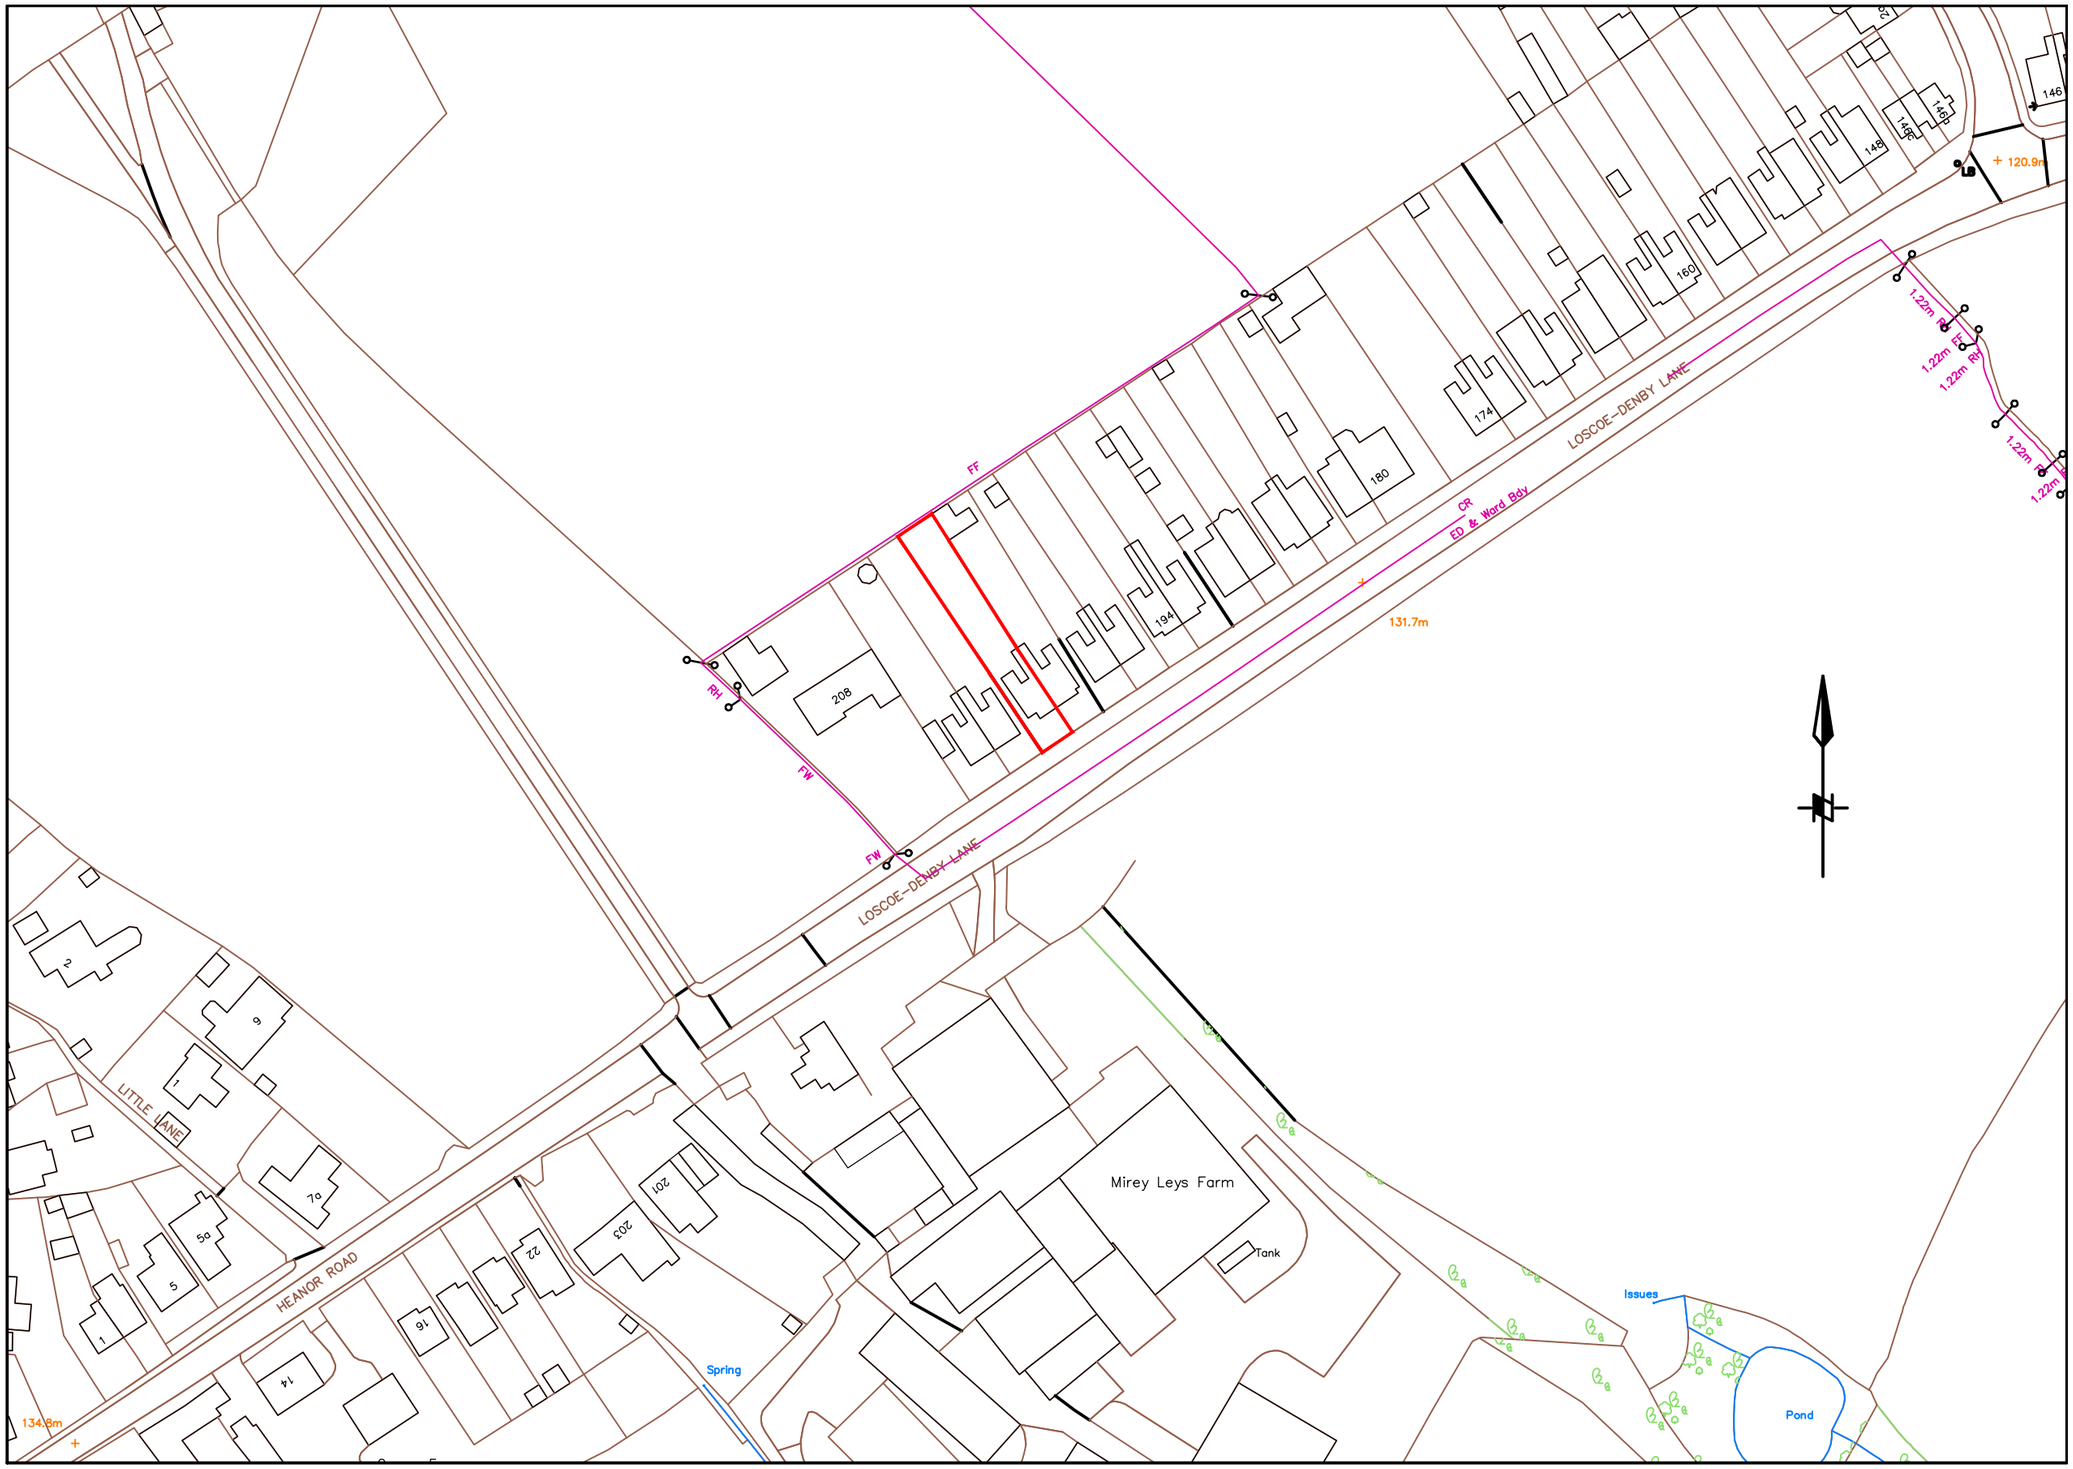

Location Plan

Scale 1:1250