

AVA 2022/1023

Proposed Front Elevation

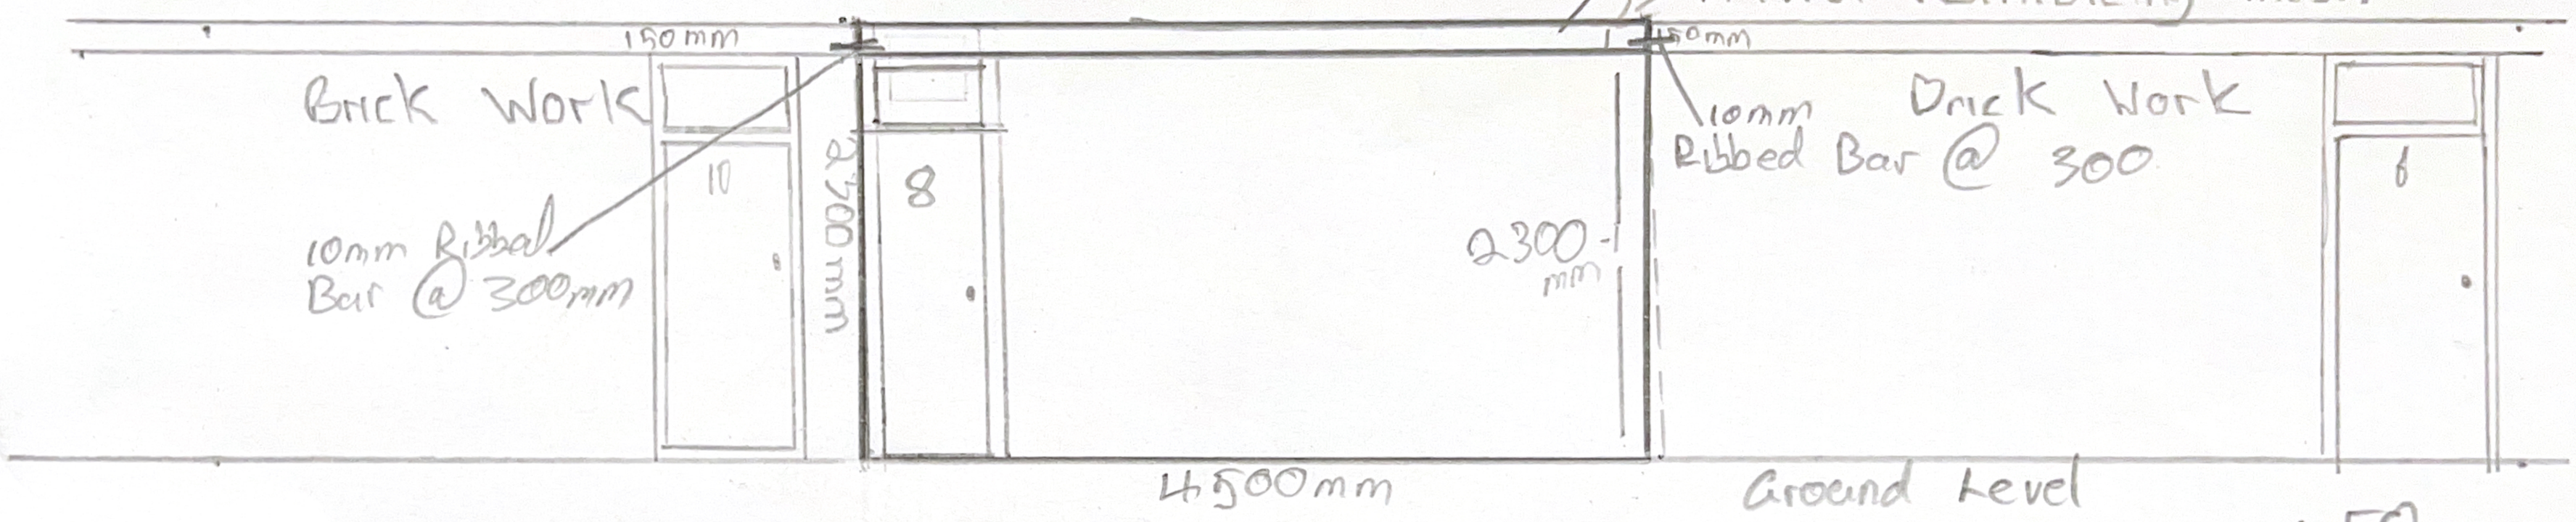


1.50 scale

Proposed Rear Elevation

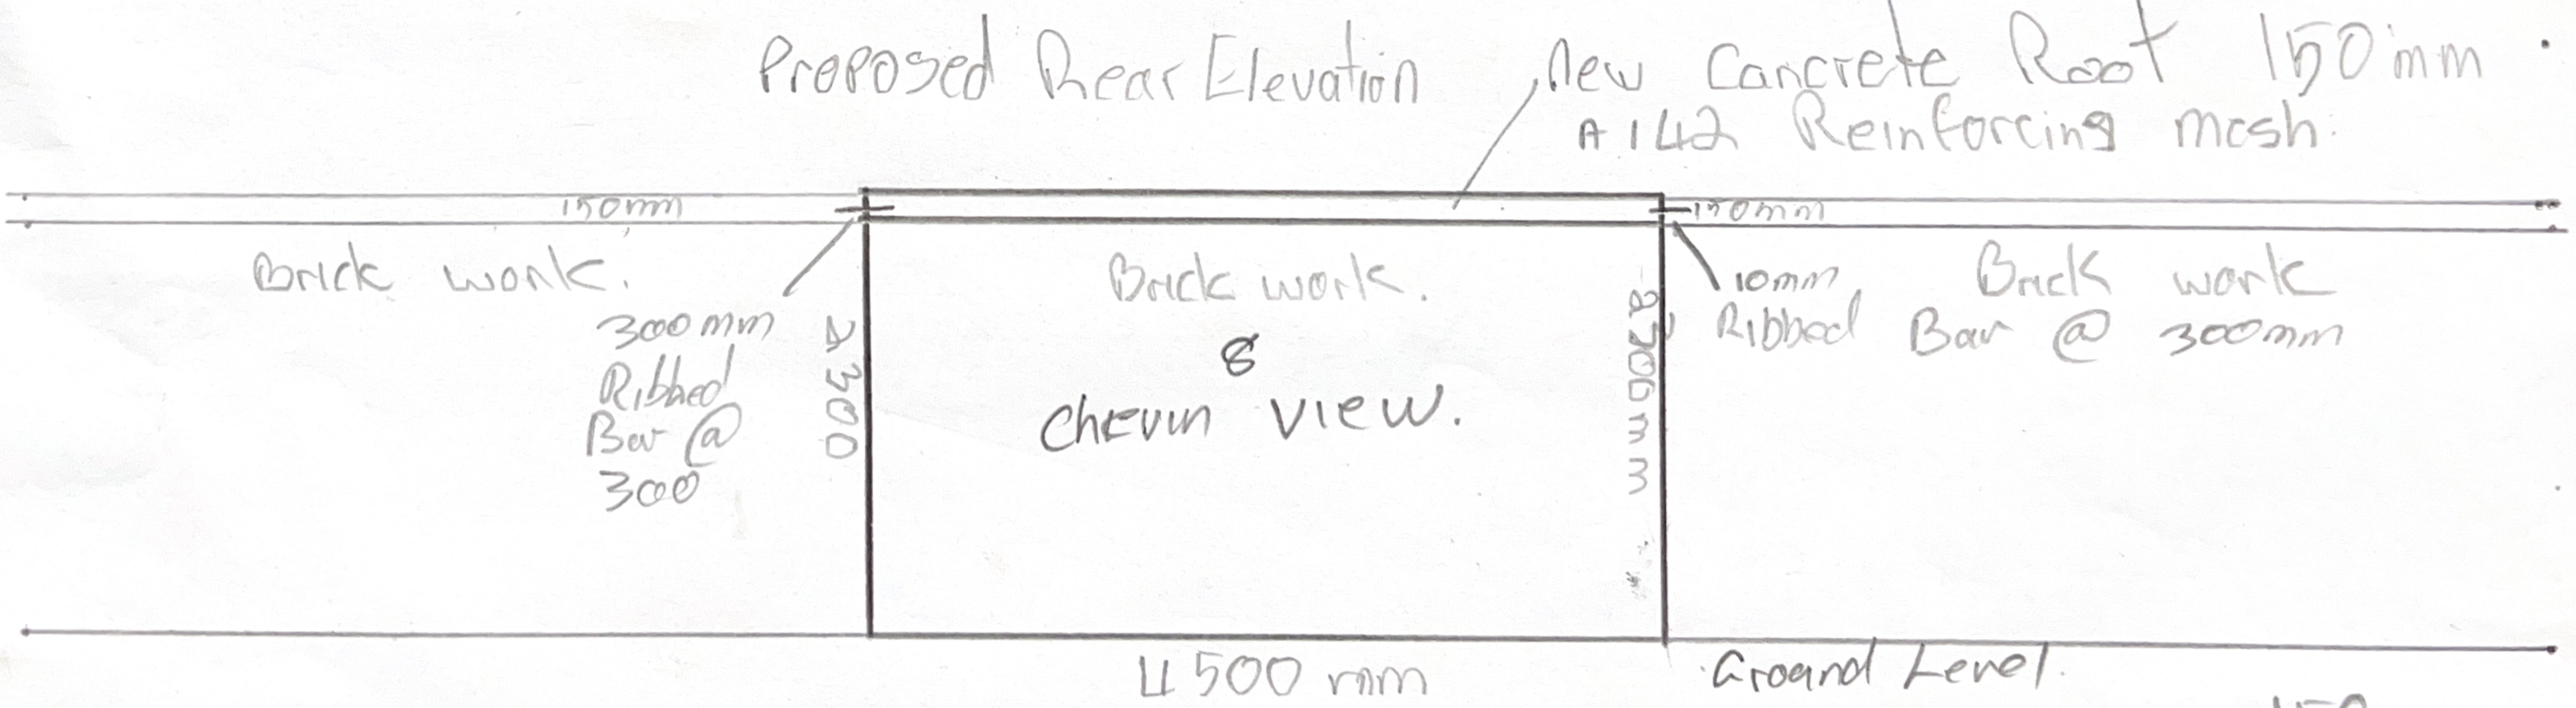

1.50 scale.

Cast concrete Roof

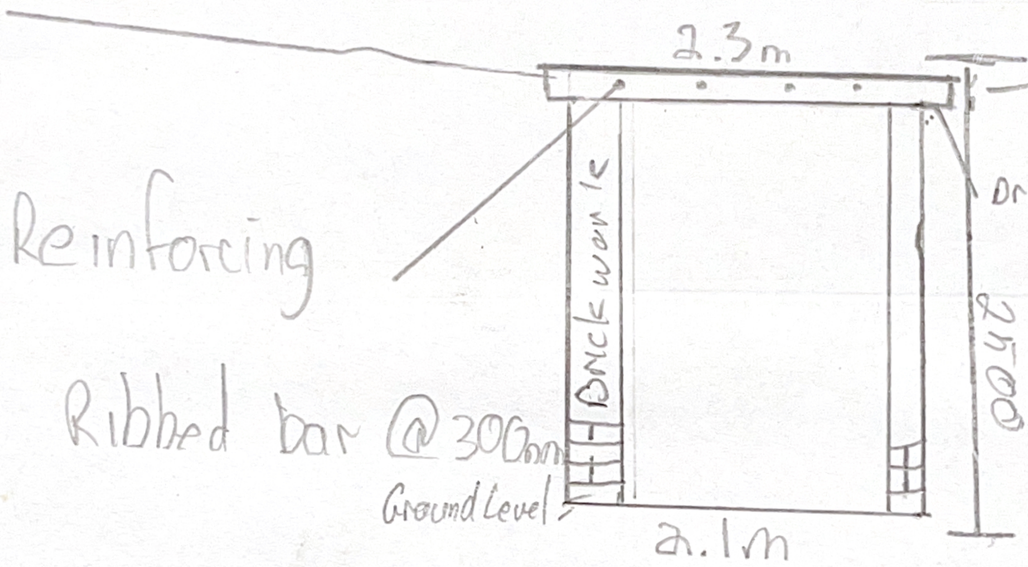

A142 Reinforcing mesh

Drip cast into concrete

150mm over hang or to match Existing

10 mm Ribbed bar @ 300mm