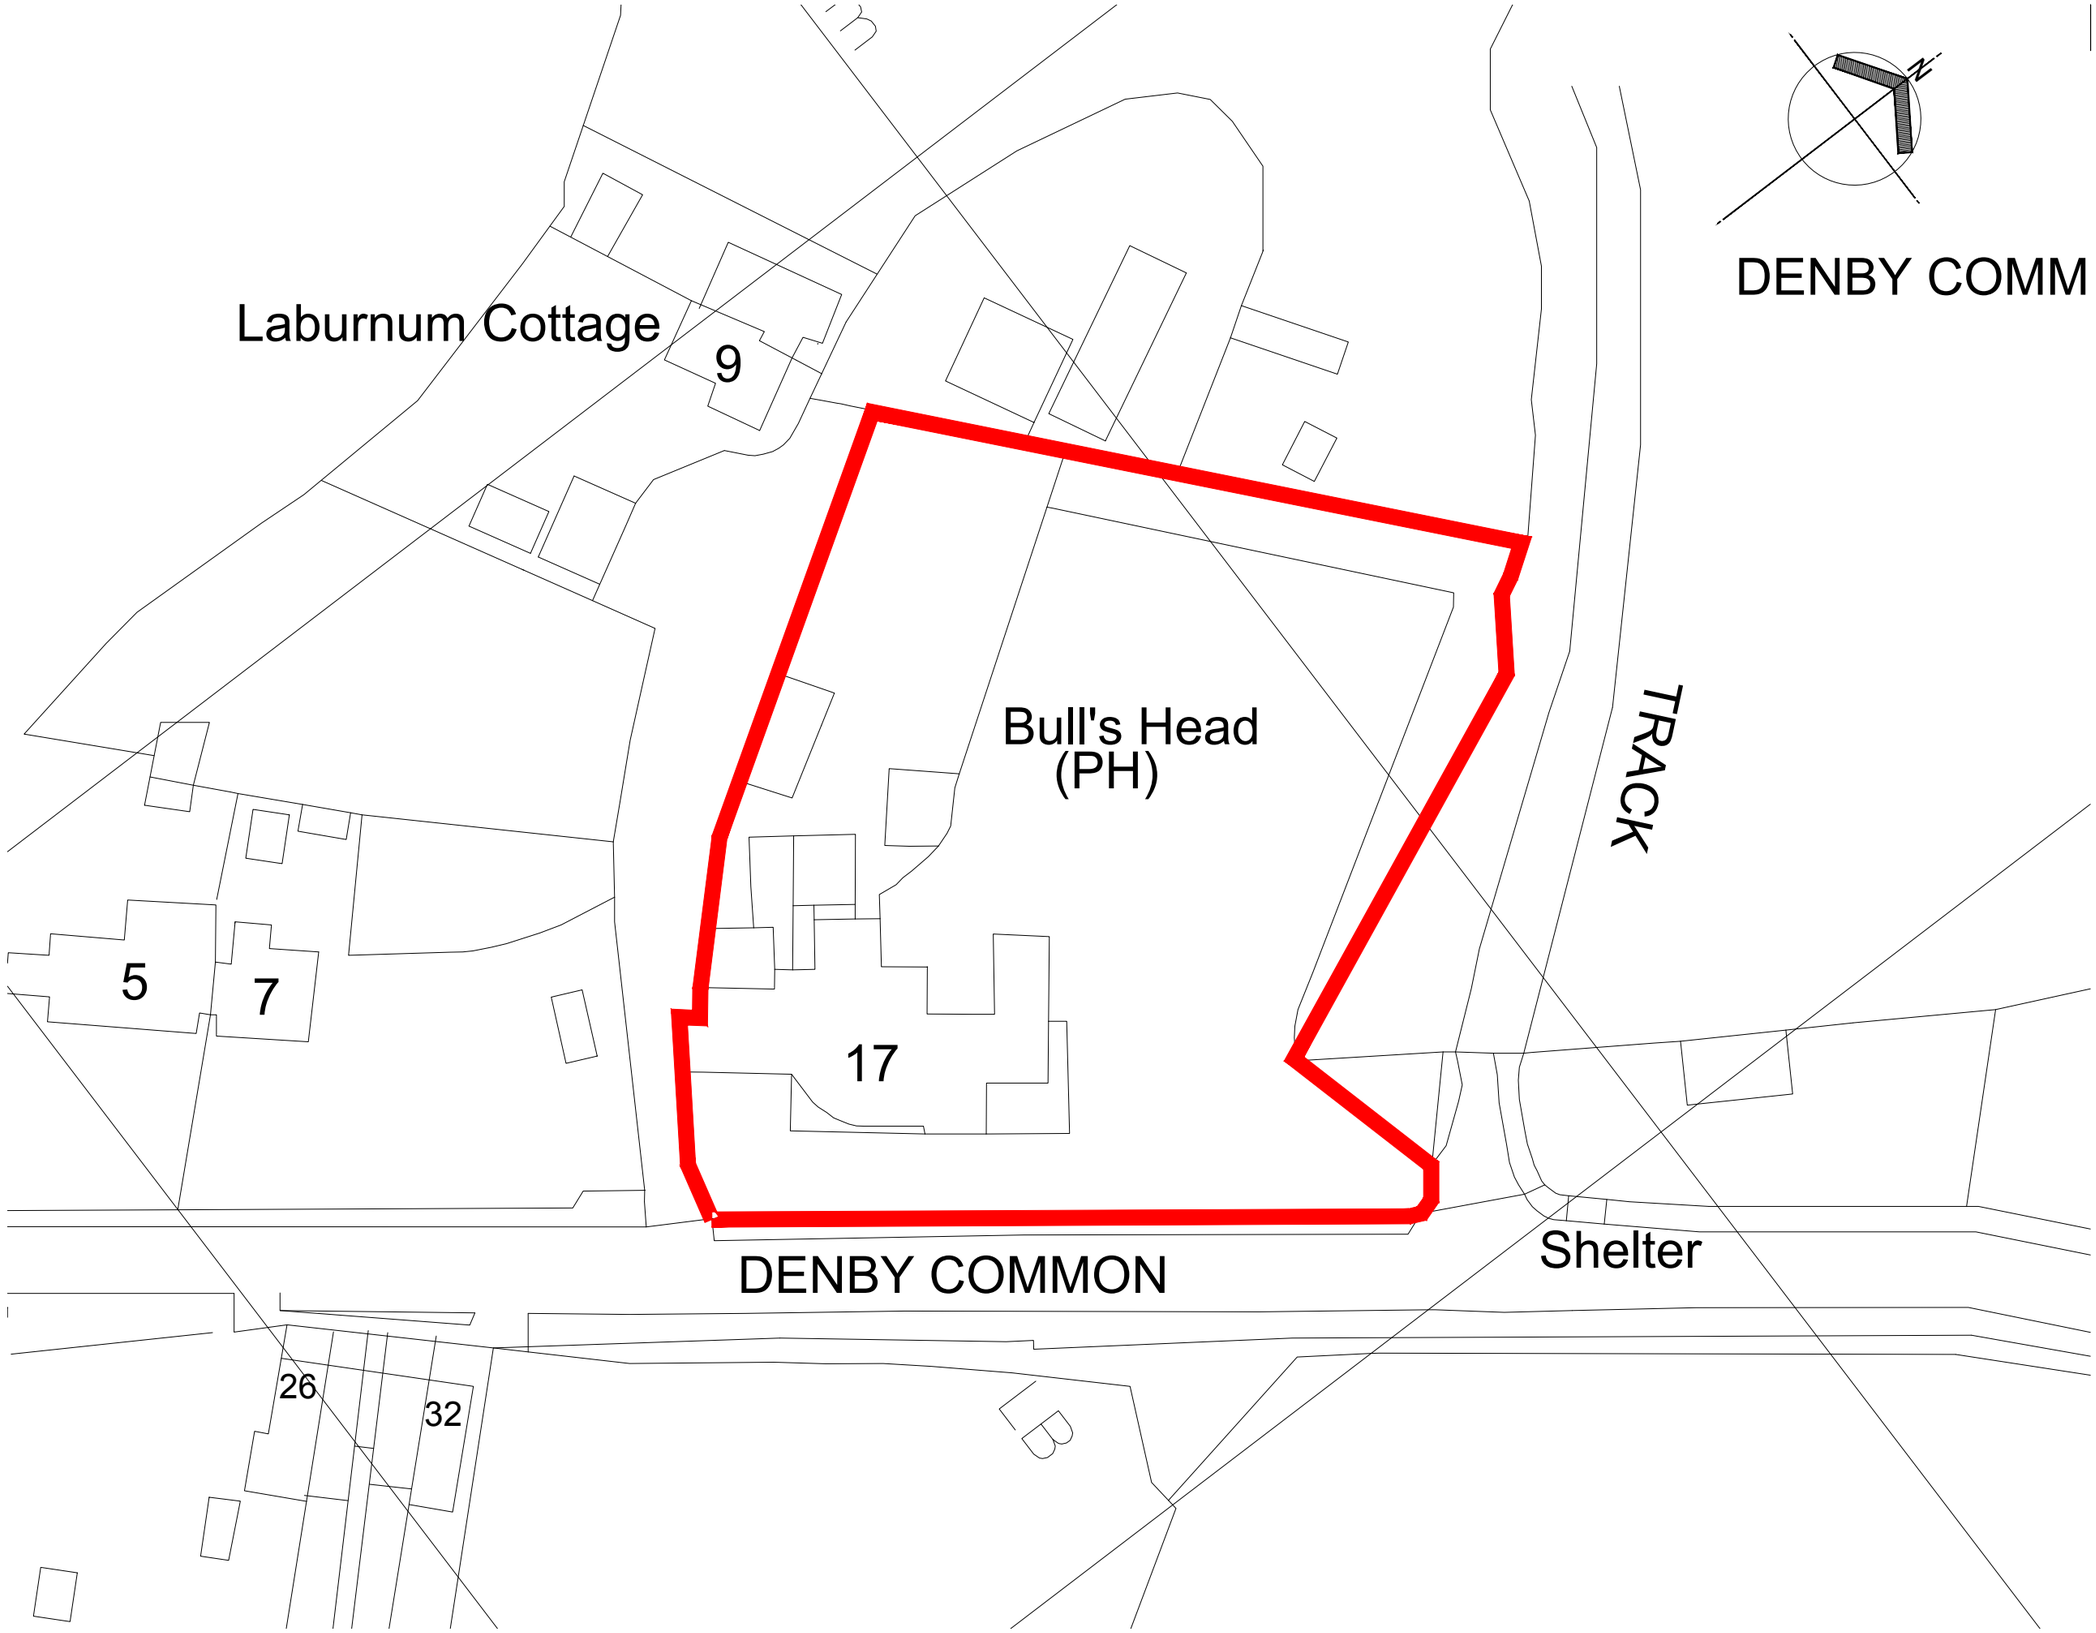

This drawing, design & all information contained herein remains the sole copyright of CONCORDE BGW & reproduction in any form is strictly forbidden unless permission is obtained in writing.

© Copyright

©Crown Copyright and database rights 2023 OS Licence no. 100041041

BLOCK PLAN
SCALE 1:500 @ A3

0 10 20 30 40 50 60
metres (for 1:500 original)

Rev:	Date:	Init:	Note:
A	20.04.23	SB	Additional site area indicated

© Copyright

Stage: PRELIMINARY

Client: STAR PUBS & BARS

Project address:
THE BILLS HEAD
17 DENBY COMMON
DENBY VILLAGE
RIPLEY
DE5 9PW

Title: BLOCK PLAN

Scale: 1:500	Dwg size: A3
Drawn by:: SB	Date: JAN 2023
Drawing no: 4994-02-04	Rev: A

CONCORDE BGW GROUP

London
TOG Albert House
256-260 Old Street
Shoreditch, London
EC1V 9DD

Doncaster
Palmer Street
Hyde Park
Doncaster
DN4 5DD

Nottingham
Unit 3, The Glade
Business Centre
Forum Road
Nottingham
NG5 9RW

01302 361 024

concordebgw.com