This drawing, design & all information contained herein remains the sole copyright of CONCORDE BGW & reproduction in any form is strictly forbidden unless permission is obtained in writing.
© Copyright



EXISTING FRONT ELEVATION
Scale 1:100



EXISTING RIGHT SIDE ELEVATION
Scale 1:100

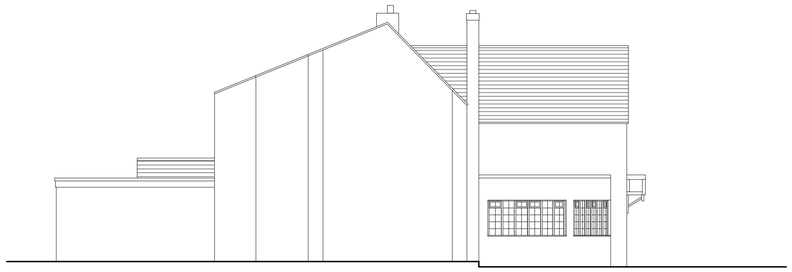

EXISTING LEFT SIDE ELEVATION
Scale 1:100



PROPOSED FRONT ELEVATION
Scale 1:100

allow for new treated timber pergola structure to be installed along frontage



PROPSOED SIDE ELEVATION
Scale 1:100

new timber balustrade and handrail to run around perimeter of sunken section of external seating area

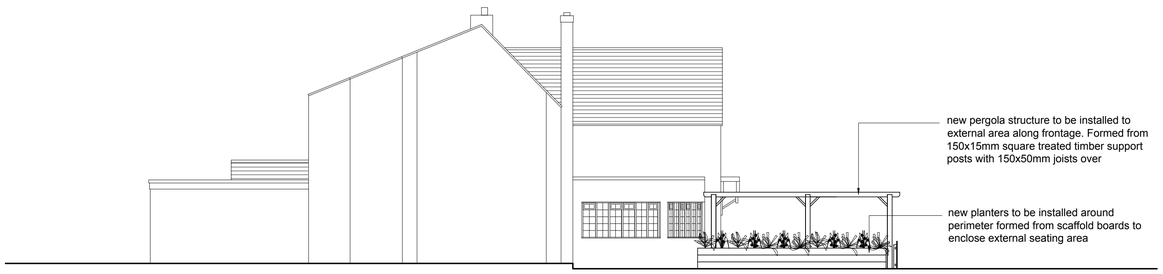

PROPOSED LEFT SIDE ELEVATION
Scale 1:100

0 1 2 3 4 5 6 7 8 9 10 20
metres (for 1:100 original)

Rev:	Date:	Init:	Note:
A	20.04.23	SB	existing left hand side elevations added to layout

Stage: PRELIMINARY

Client: STAR PUBS & BARS

Project address:
BULLS HEAD
17 DENBY COMMON
DENBY VILLAGE
RIPLEY
DE5 8PW

Title: EXISTING & PROPOSED ELEVATIONS

Scale:	1:100	Dwg size:	A1
Drawn by::	SB	Date:	JAN 23
Drawing no:	4994-09-01	Rev:	A

CONCORDE BGW GROUP

London
TOG Albert House
256-260 Old Street
Shoreditch, London
EC1V 9DD

Doncaster
Palmer Street
Hyde Park
Doncaster
DN4 5DD

Nottingham
Unit 3, The Glade
Business Centre
Forum Road
Nottingham
NG5 9RW

01302 361 024 **concordebgw.com**