S.G ARCHITECTURAL DESIGN
Tel: 07817034426. sgarchitecturaldesign@gmail.com.
www.sgarchitecturaldesign.com

7 St John's Drive,
Kilburn,Belper,
Derbyshire, DE56 0JN

16- PROPOSED ELEVATIONS 2 OF 2 - A2

SG PROJECT NO	PAPER SIZE	DRAWN BY
-	A2	SG

REVISION: PLANNING
SCALES: 1:50

Drawing measurements shall not be obtained by scaling. Verify all dimensions prior to construction. Immediately report any discrepancies on this document to SG ARCHITECTURAL DESIGN.

REV.	DESCRIPTION	DATE	BY	CHK'D

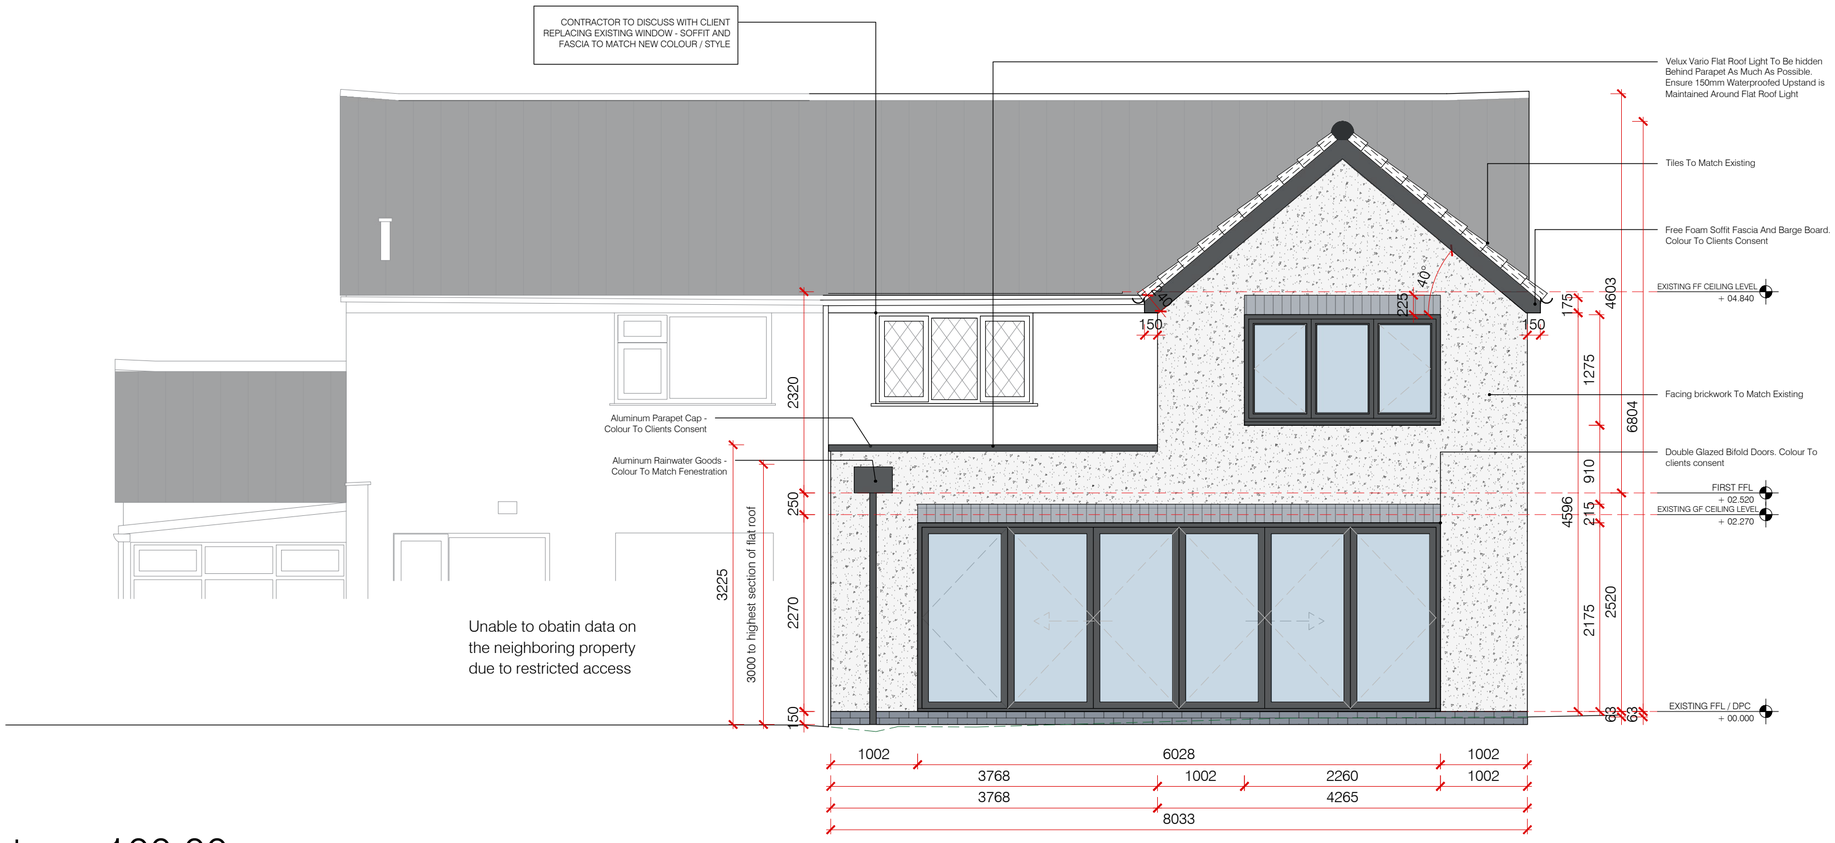

Datum: 100.00m.

Elevation 3.

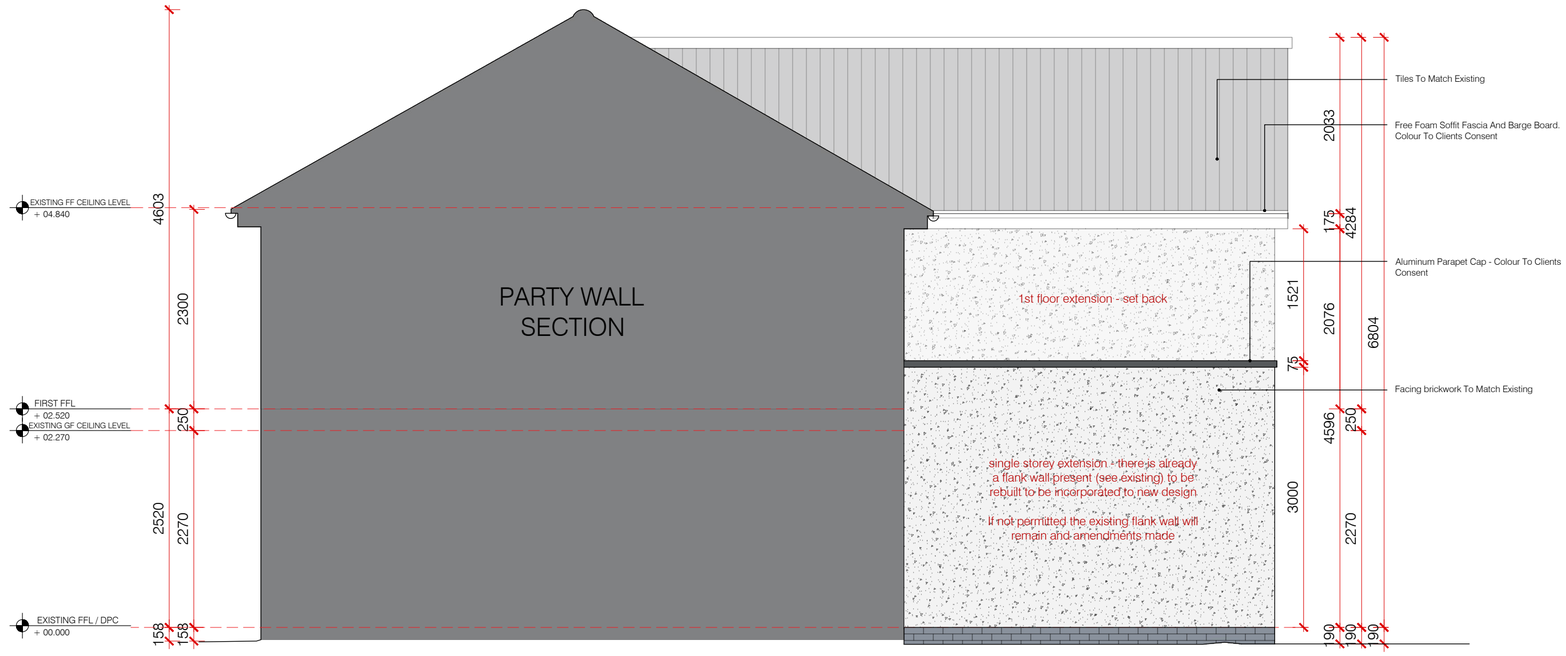

Datum: 100.00m.

Elevation 4.

Scale 1:50

0 1 2 3 4 5