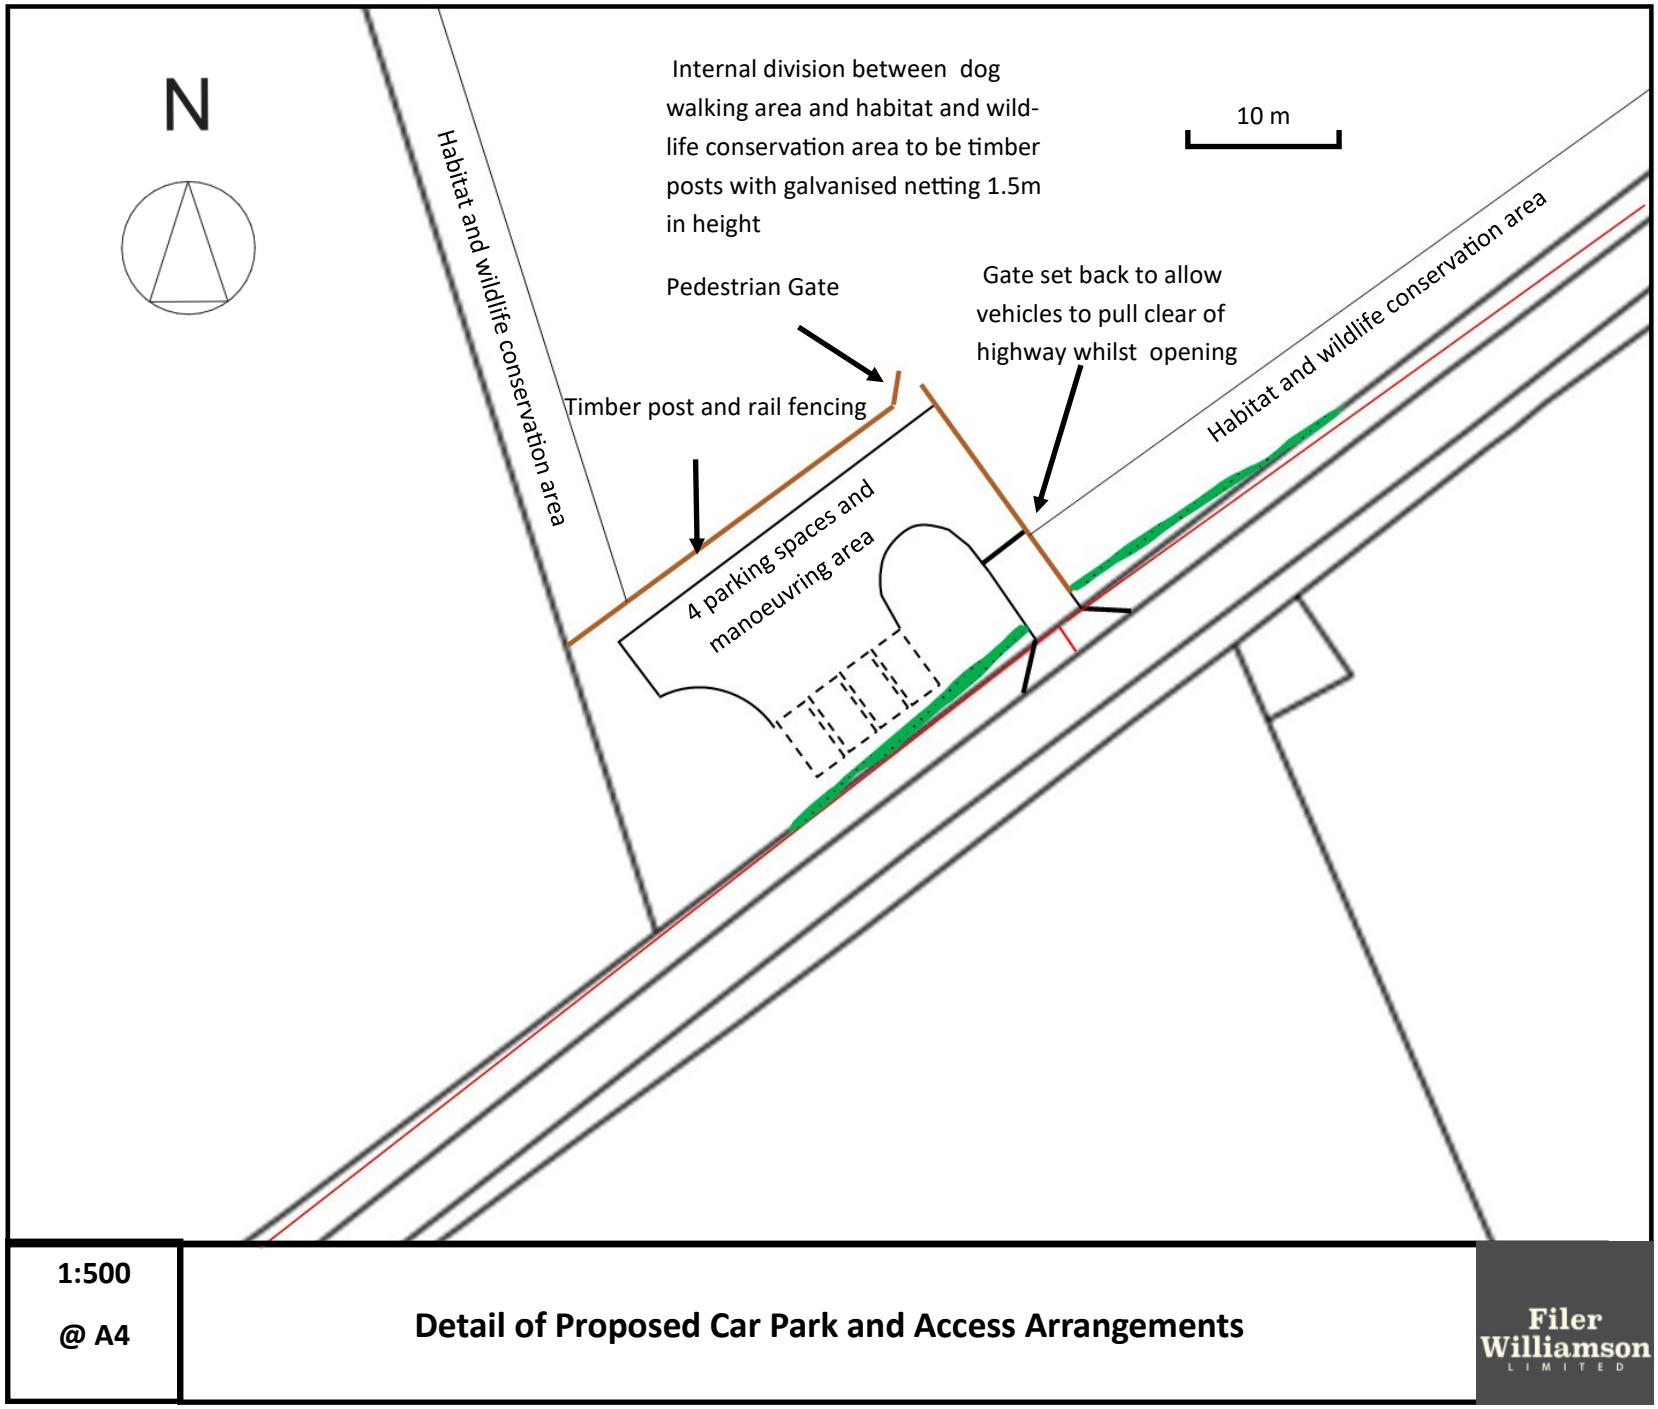

1:500 **@ A4**	**Detail of Proposed Car Park and Access Arrangements**	Filer Williamson LIMITED