

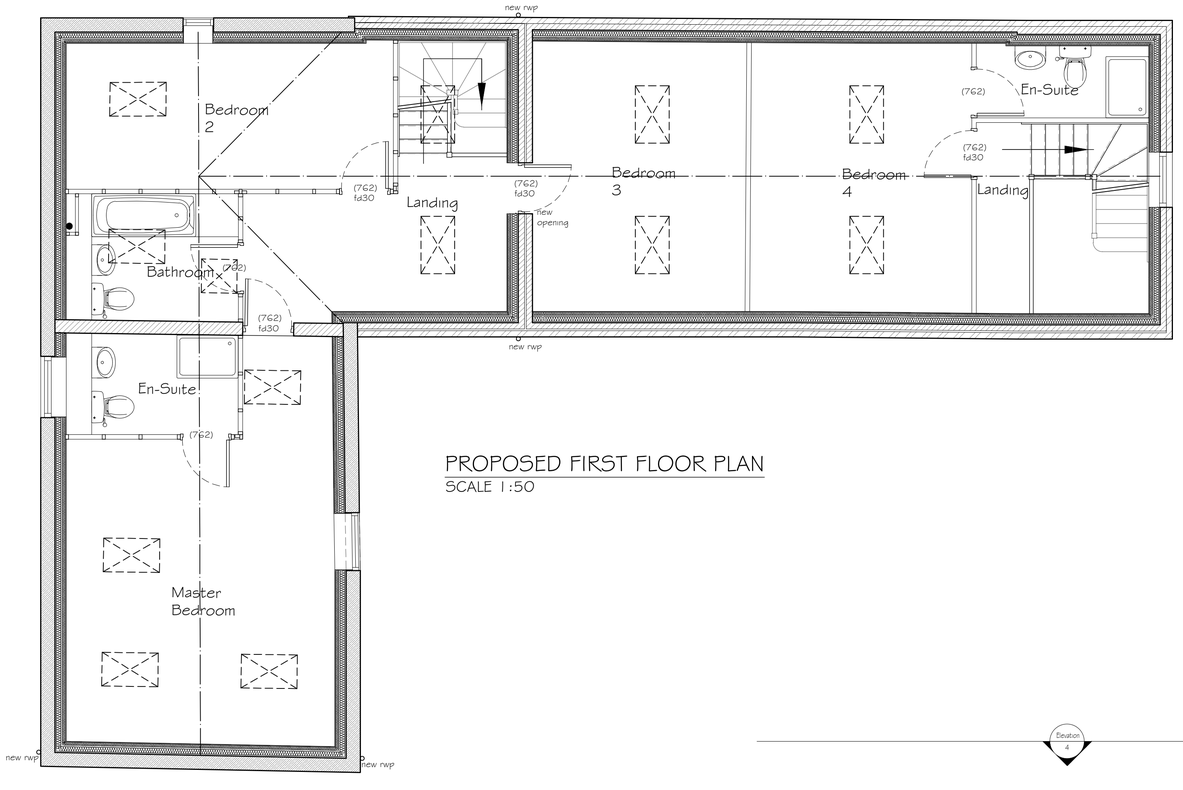



## PROPOSED FIRST FLOOR PLAN
SCALE 1:50

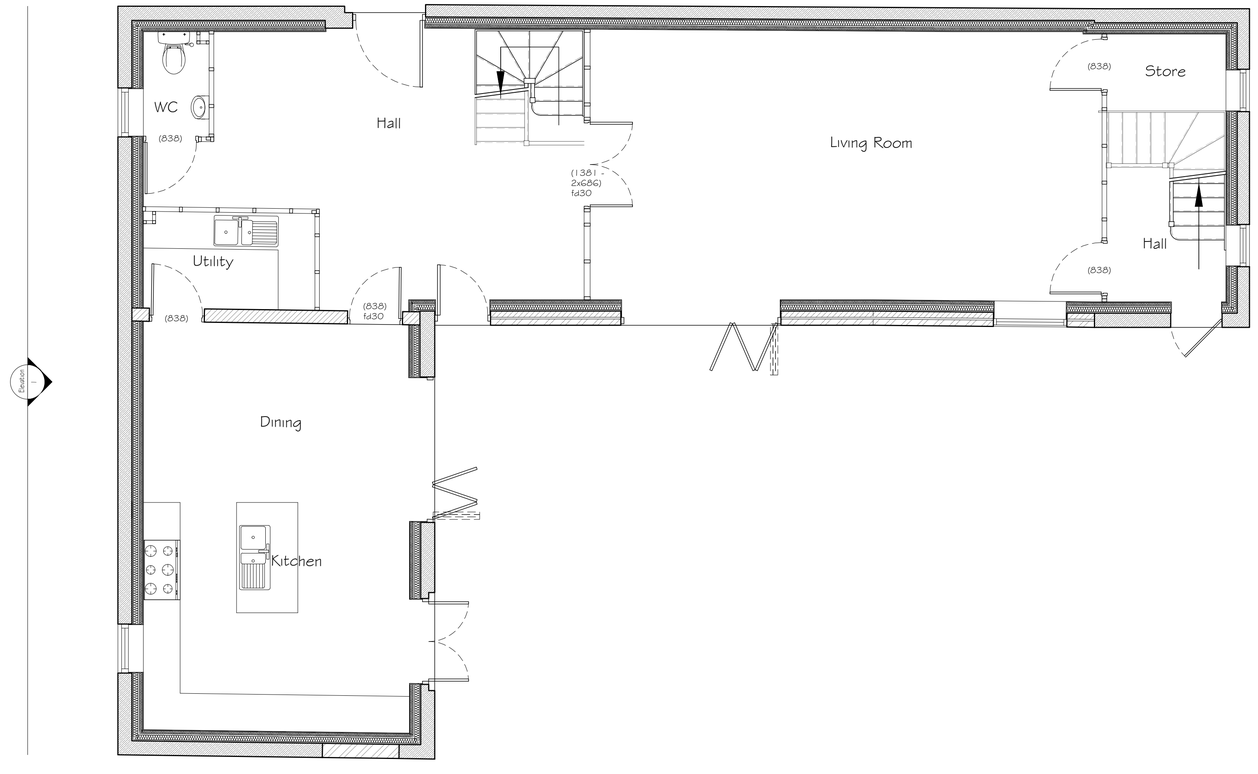


## PROPOSED GROUND FLOOR PLAN
SCALE 1:50


## PROPOSED ELEVATIONS
SCALE 1:100

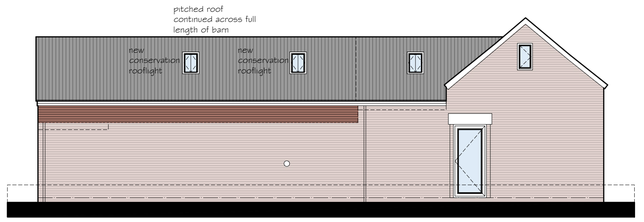



Elevation 4




Elevation 3

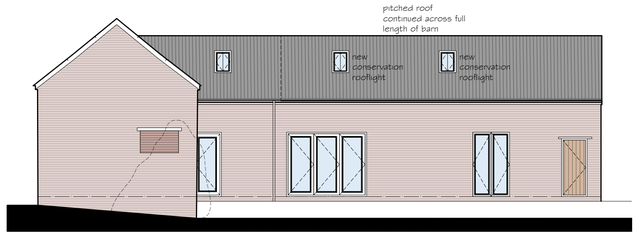


Elevation 2

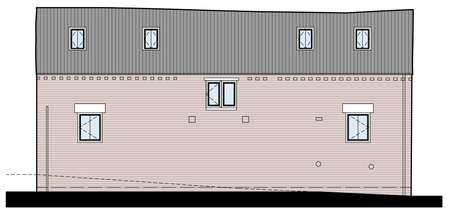


Elevation 1

1:50 1m 2m 3m 4m 5m
1:100 2m 4m 6m 8m 10m
1:200 5m 10m 15m 20m
1:500 10m 20m 30m 40m 50m

**REVISIONS**

.

PAUL GAUGHAN BUILDING CONSULTANTS
Unit E14, Langham Park Industrial Estate, Lows Lane
Stanton by Dale, Ilkeston DE7 4RJ
Phone 0115 9324010
E-mail: info@paul-gaughan.co.uk
Web: www.paul-gaughan.co.uk

**CLIENT**

**LOCATION**
Land Adjacent to 18 Mill Farm, Wood Lane, Horsley Woodhouse, Ilkeston, Derbyshire, DE7 6BN

**PROJECT**
Proposed Barn Conversion

**TITLE**
Planning Drawing - Sheet 2 of 2
Proposed Floor Plans & Elevations

| PAPER SIZE | SCALE | DATE |
|---|---|---|
| ISO A1 (594.00 x 841.00 MM) | 1:50; 1:200 | Apr 2023 |

| DRAWING NUMBER | REVISION |
|---|---|
| DB/TH/20/43/33 | . |

Scales are correct at time of plotting however please note that distortion can occur during copying. This drawing is copyright and may not be altered, traced, photographed, electronically copied or used for any purpose other than for which it is issued, without written permission from Mr. Gaughan.
Check all dimensions on site. Any discrepancies should be reported to the designer before works proceed. Hatching is a representation of materials only.