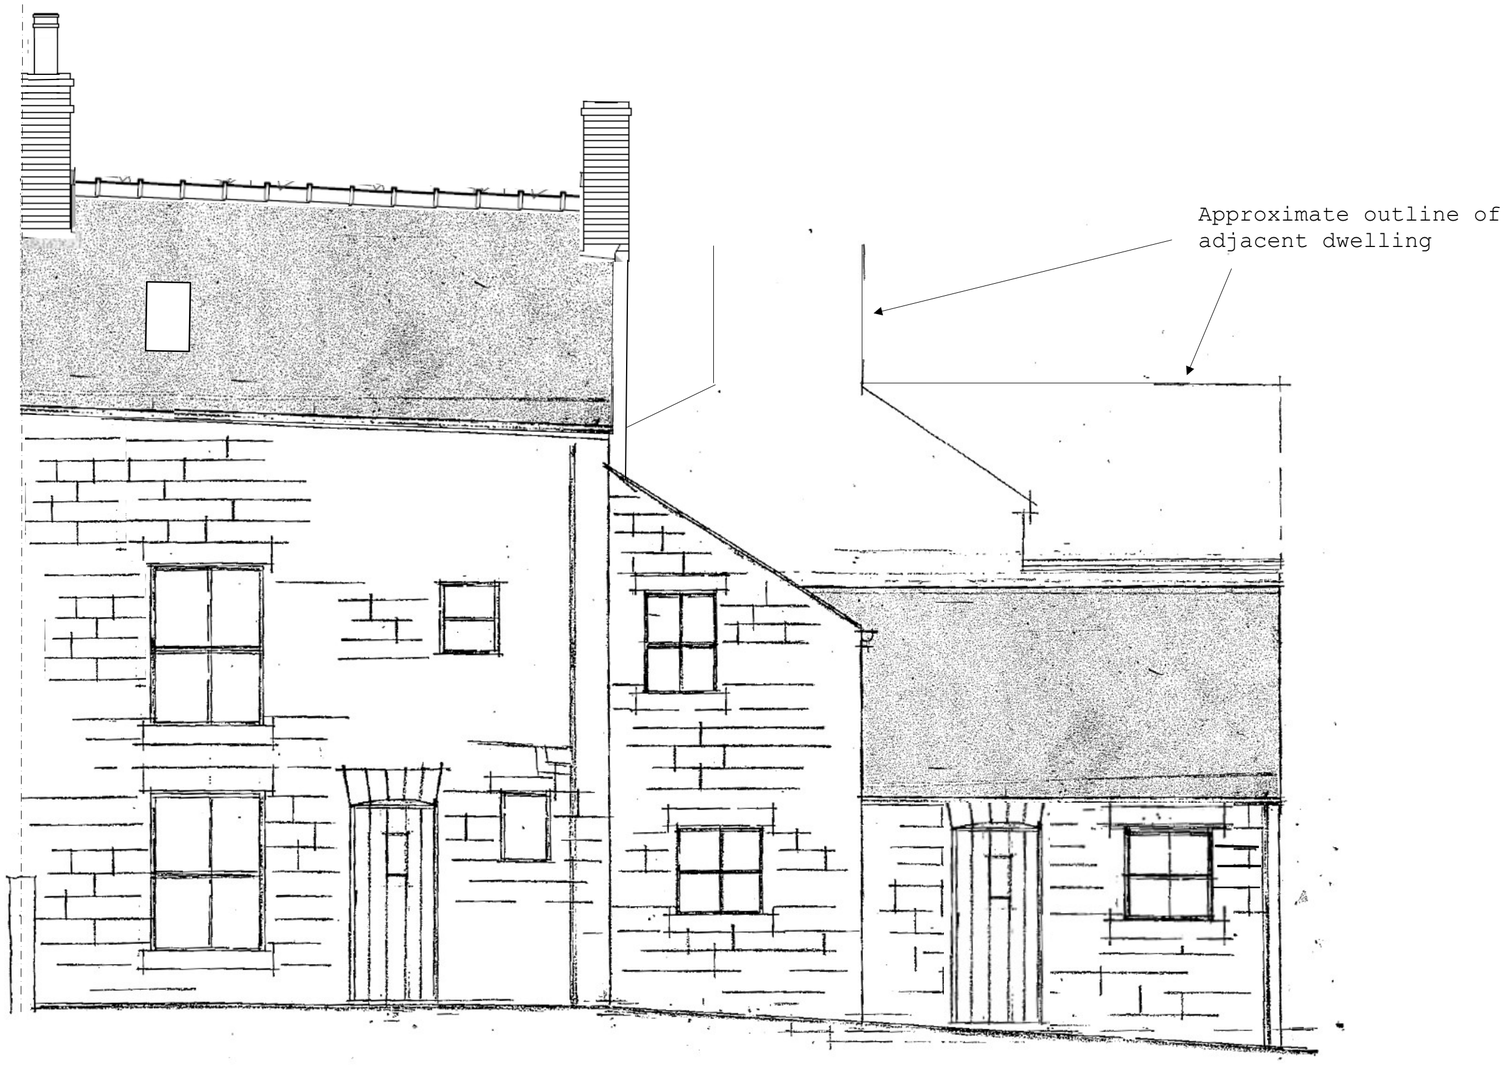

Existing North Elevation

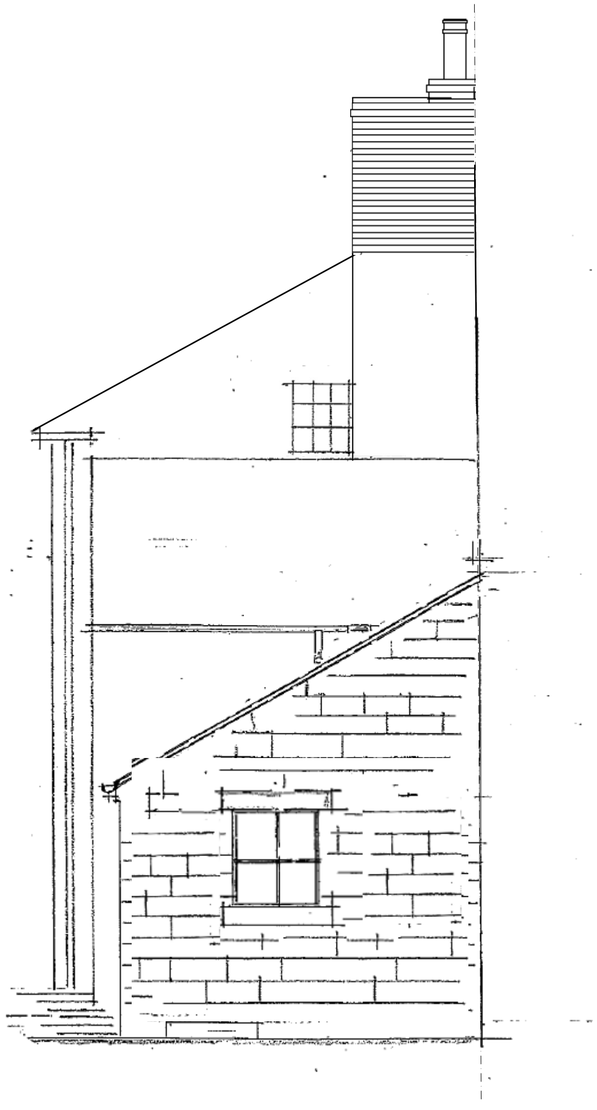

Existing West Elevation

Existing Elevations
Planning Application ref: AVA/2023/0121
38 George St, Belper DE56 1DL
February 2023
Scale 1:50

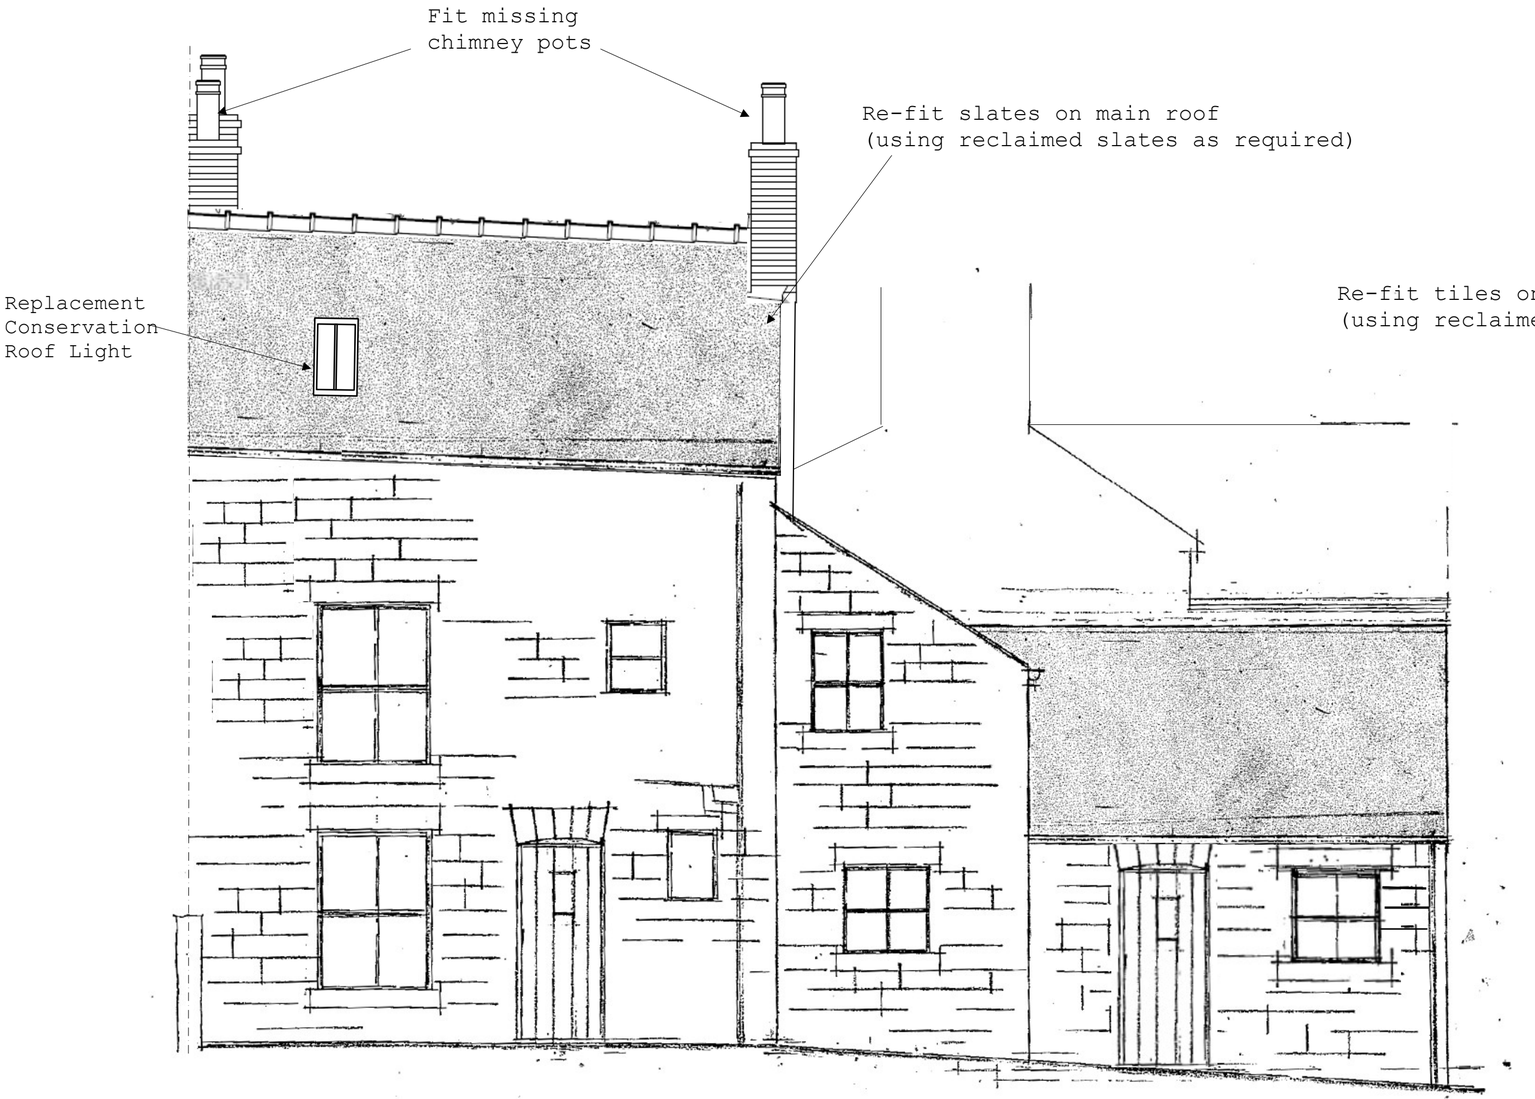

Proposed North Elevation

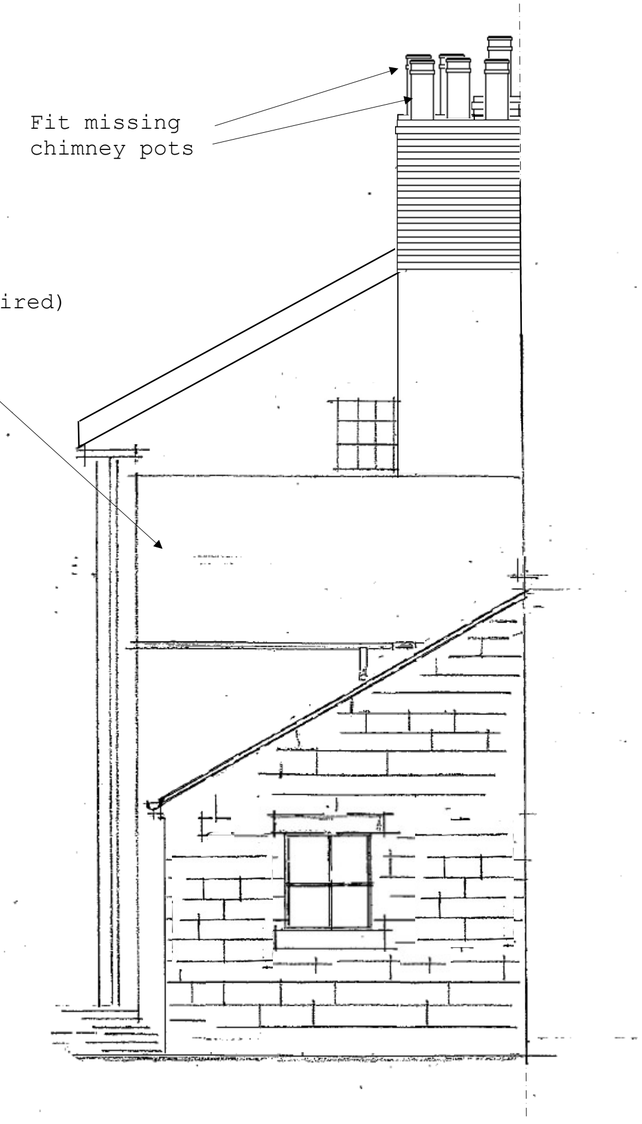

Proposed West Elevation

Proposed Elevations
Planning Application ref: AVA/2023/0121
38 George St, Belper DE56 1DL
February 2023
Scale 1:50