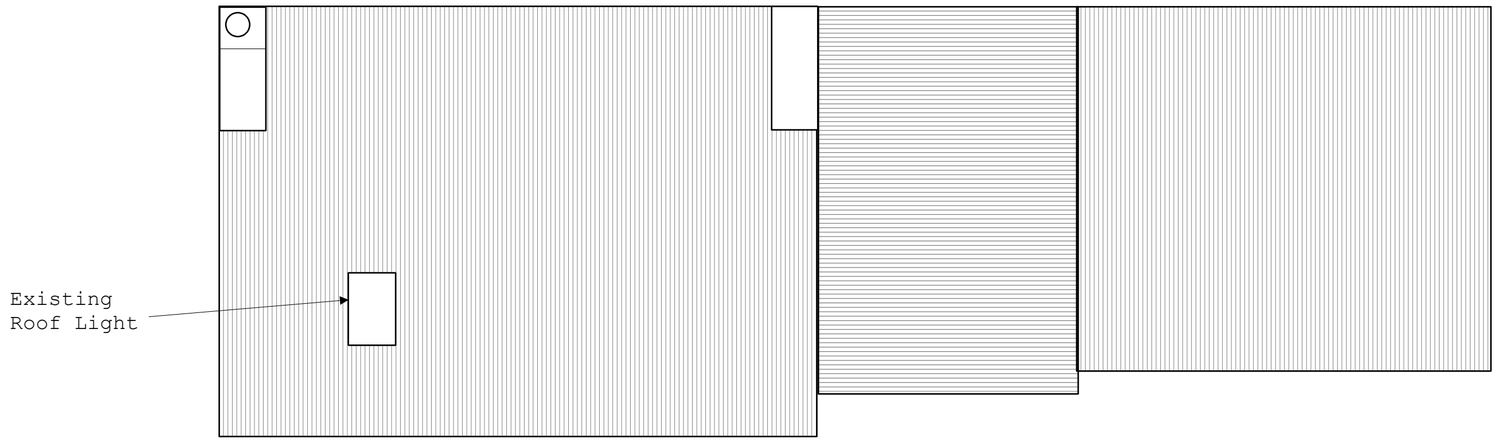

Existing Roof

N

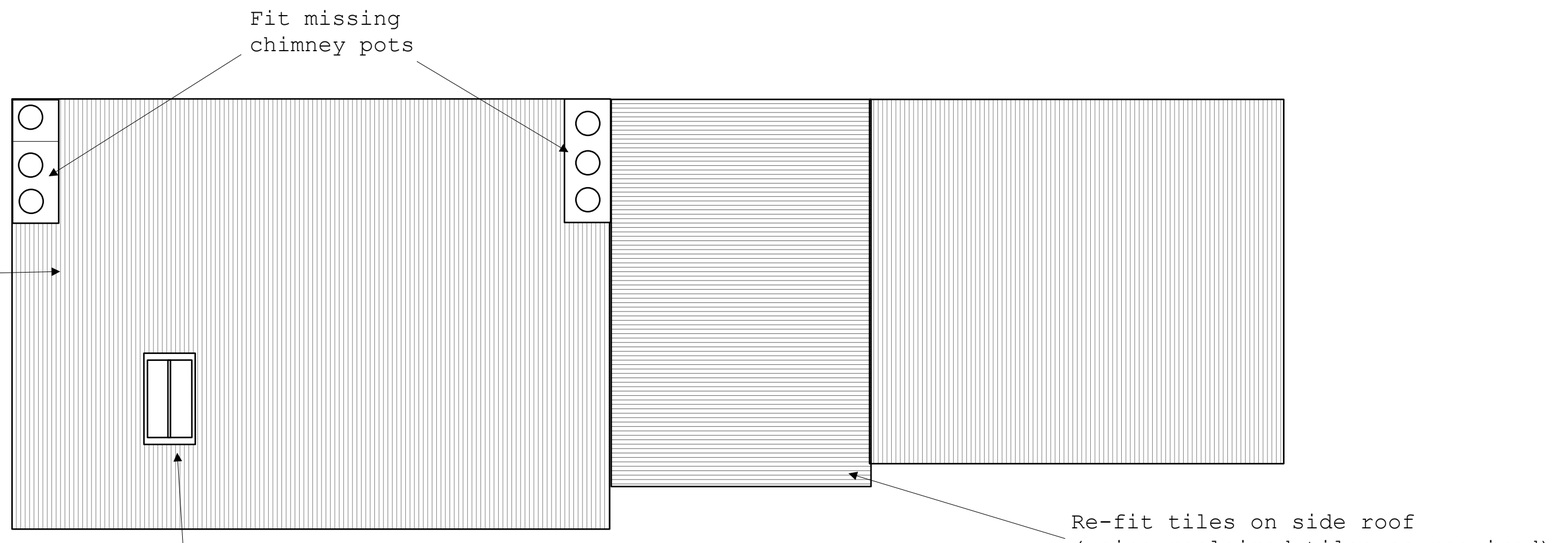

Proposed Roof

Roof Plan
Planning Application ref: AVA/2023/0121
38 George St, Belper DE56 1DL
April 2023
Scale 1:50