North Elevation



East Elevation

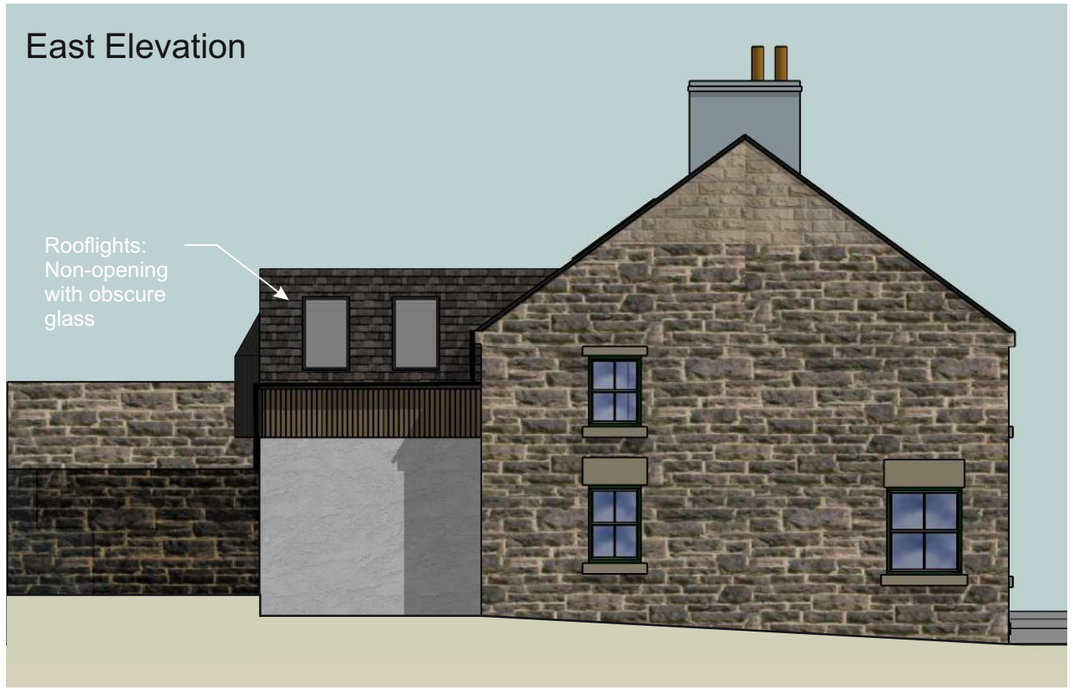

South Elevation

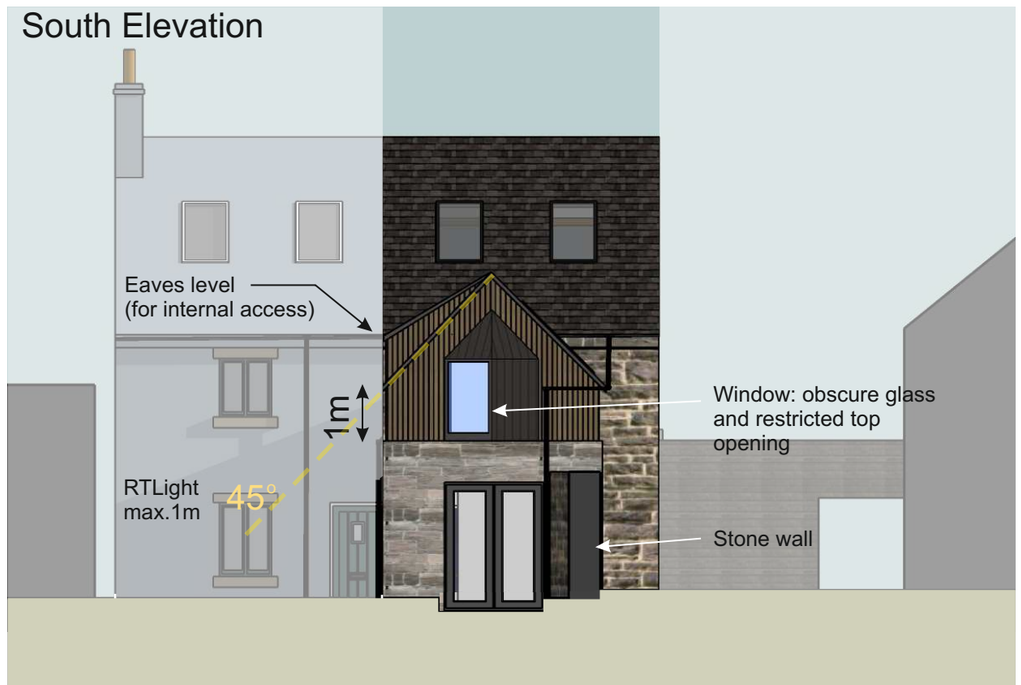

West Elevation

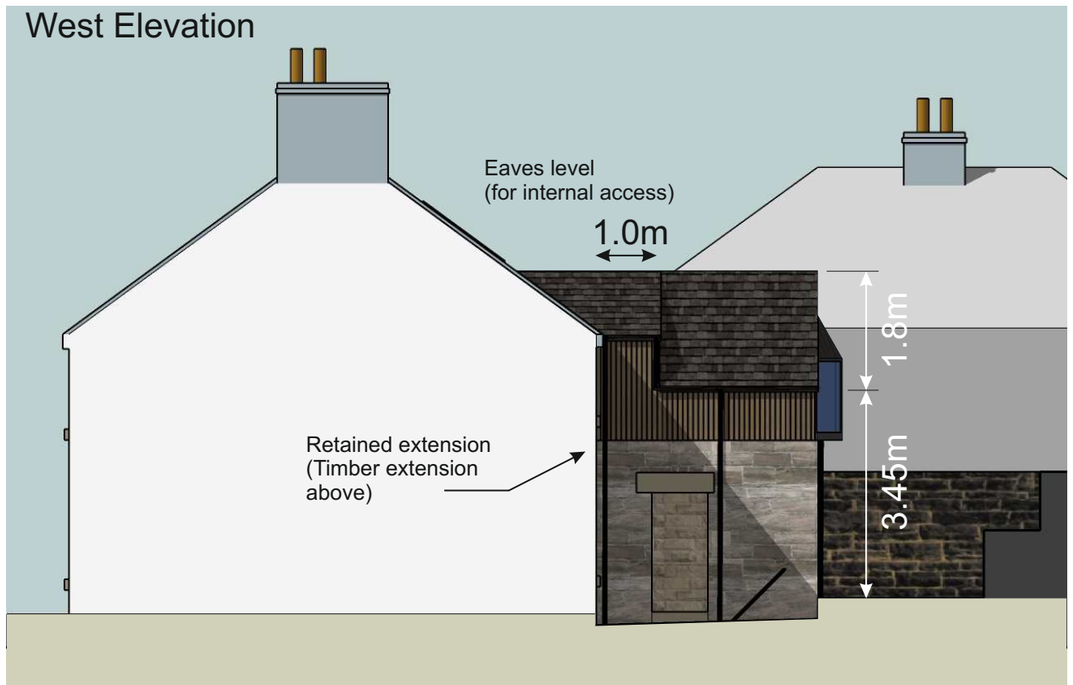

Scale 1:100 @ A3

0 2 4 6 8 10 metres

Revision '0' - 15/02/2023
Issued for Client Review/Approval
Revision 'A' - 24/04/2023
Obscured glazing to first floor extension

Project: 21 High Street, Belper. DE56 1GF		
Client: MJC		
Title: Proposed Elevations		
Scale: 1:100@A3	Inception: Feb 2023	Drawn: DG
Job: C1065	Dwg No: P01	Rev: A

DAVID GUY
ARCHITECTURAL
SERVICES
www.dg4design.co.uk
e: info@dg4design.co.uk
9 Chesterfield Road, Belper. DE56 1FD Mobile 07979 542199