GENERAL NOTES




EAST ELEVATION - PROPOSED

HILLCLIFF FORGE FARM | FORGE BARN

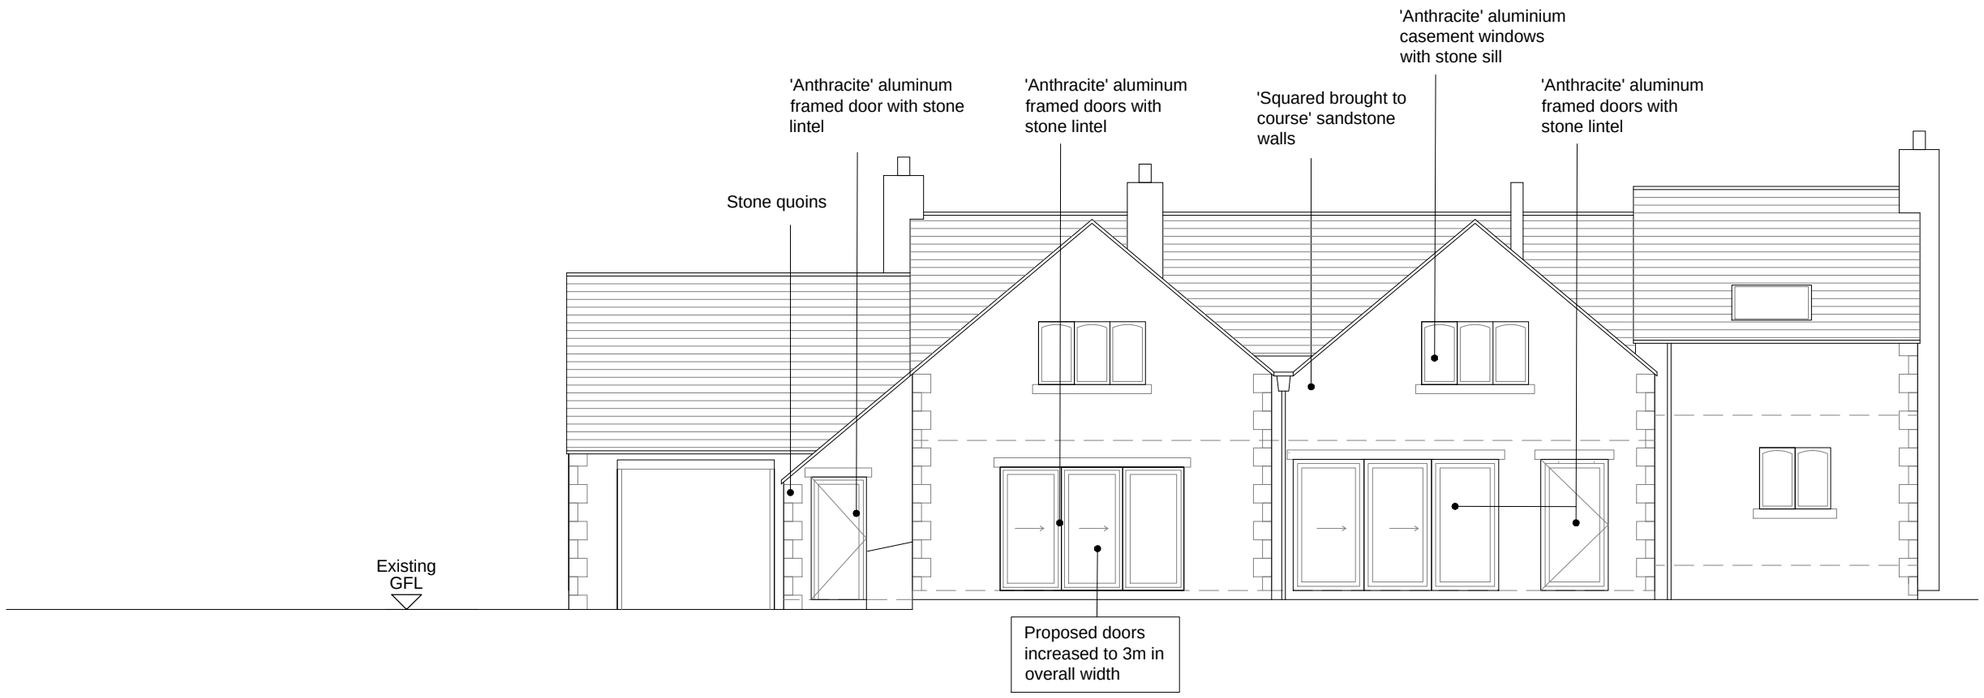


WEST ELEVATION - PROPOSED

| Rev | Date | Drawn | Chkd | Amendment |
|---|---|---|---|---|
| A | 24.04.23 | GB | - | NMA - Planning |

FORGE BARN
HILLCLIFF LANE
TURNDITCH

ELEVATIONS
PROPOSED

| | |
|---|---|
| Drawn GB | Checked - |
| Scales 1:100 @ A3 | |
| Drawing No | Rev |
| 1213/P08-1 | A |

BABENKO ASSOCIATES
BUILDING DESIGN & CONSULTANCY

Wirksworth, Derbyshire www.babenko-associates.com