
NOTE: If existing kerbing is natural stone, new crossing to be constructed using natural stone kerbing or similar approved.

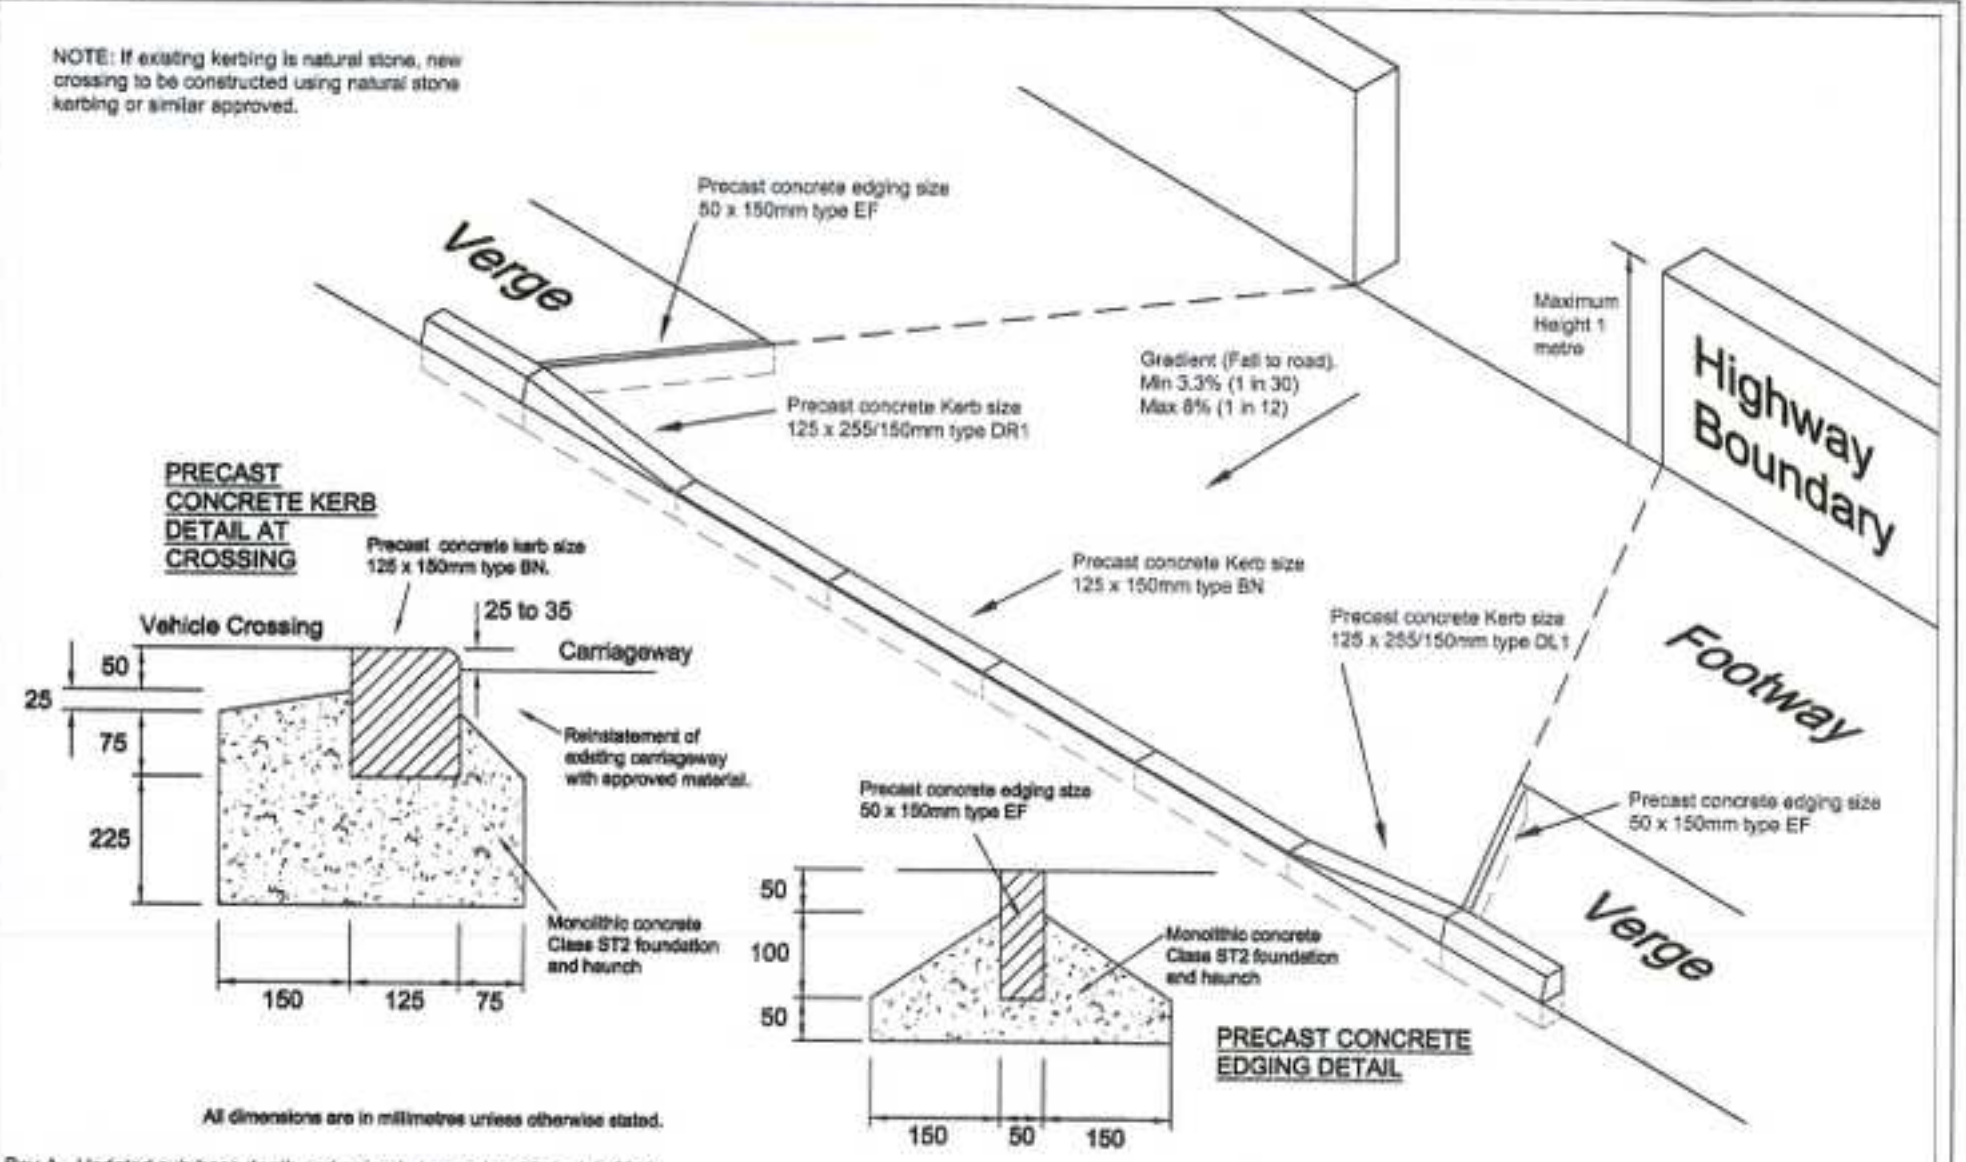

PRECAST CONCRETE KERB DETAIL AT CROSSING

PRECAST CONCRETE EDGING DETAIL

All dimensions are in millimetres unless otherwise stated.

Rev A - Updated sub-base depth and natural stone note added - July 2019

DERBYSHIRE COUNTY COUNCIL
MIKE ASHWORTH
STRATEGIC DIRECTOR OF
ECONOMY, TRANSPORT & ENVIRONMENT

Title

S184 VEHICULAR ACCESS TO PUBLIC HIGHWAY LAYOUT & KERBING/EDGING DETAILS

Scale: N.T.S

Date: 24/07/2019

Drawn By: P.T

Drawing No.: TMC/3100/2

Reproduced from the Ordnance Survey Mapping with the permission of the Controller of Her Majesty's Stationery Office. (c) Crown Copyright. Unauthorised reproduction infringes Crown Copyright and may lead to Prosecution or Civil Proceedings.
Derbyshire County Council. LA078584 2001.