
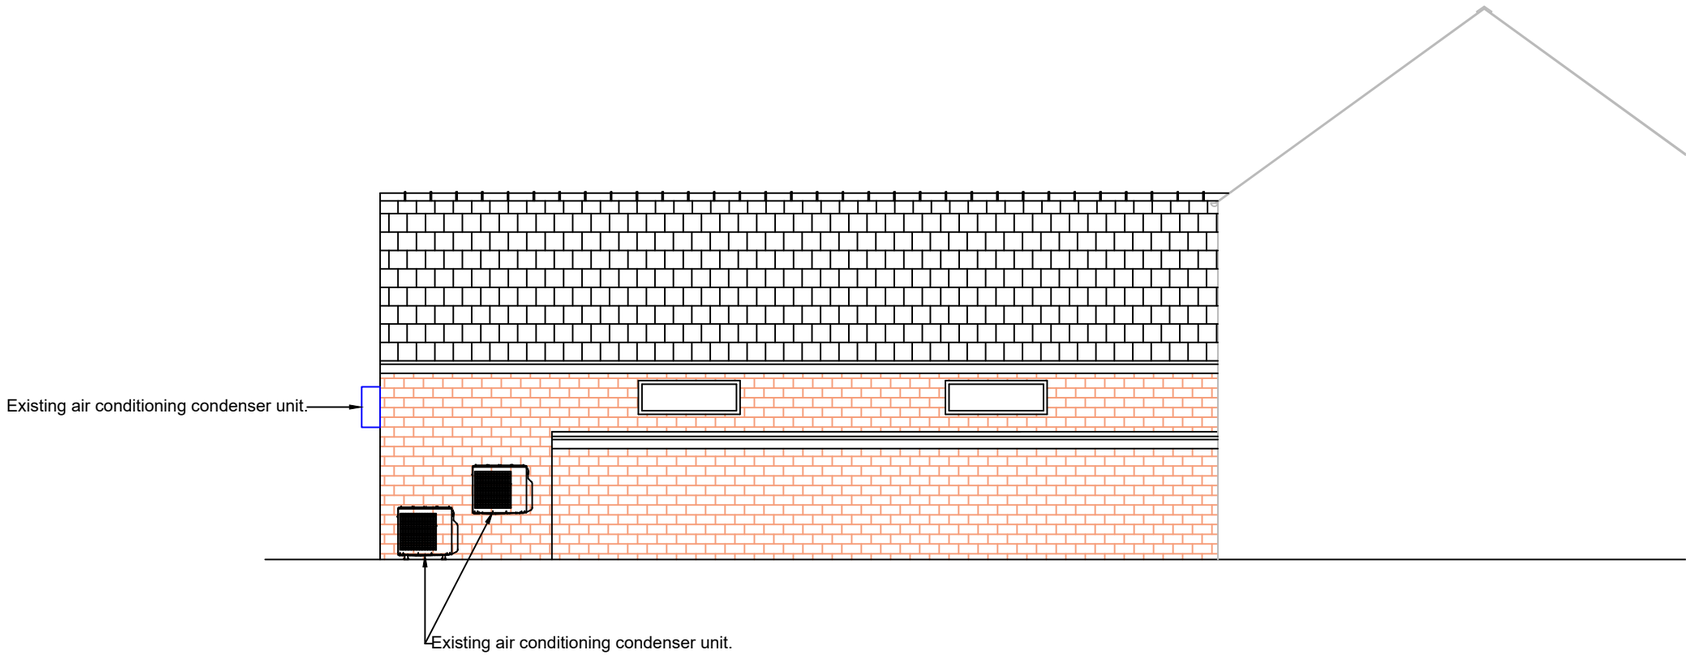


02/002 Existing Side (West) Elevation
1:100@A3

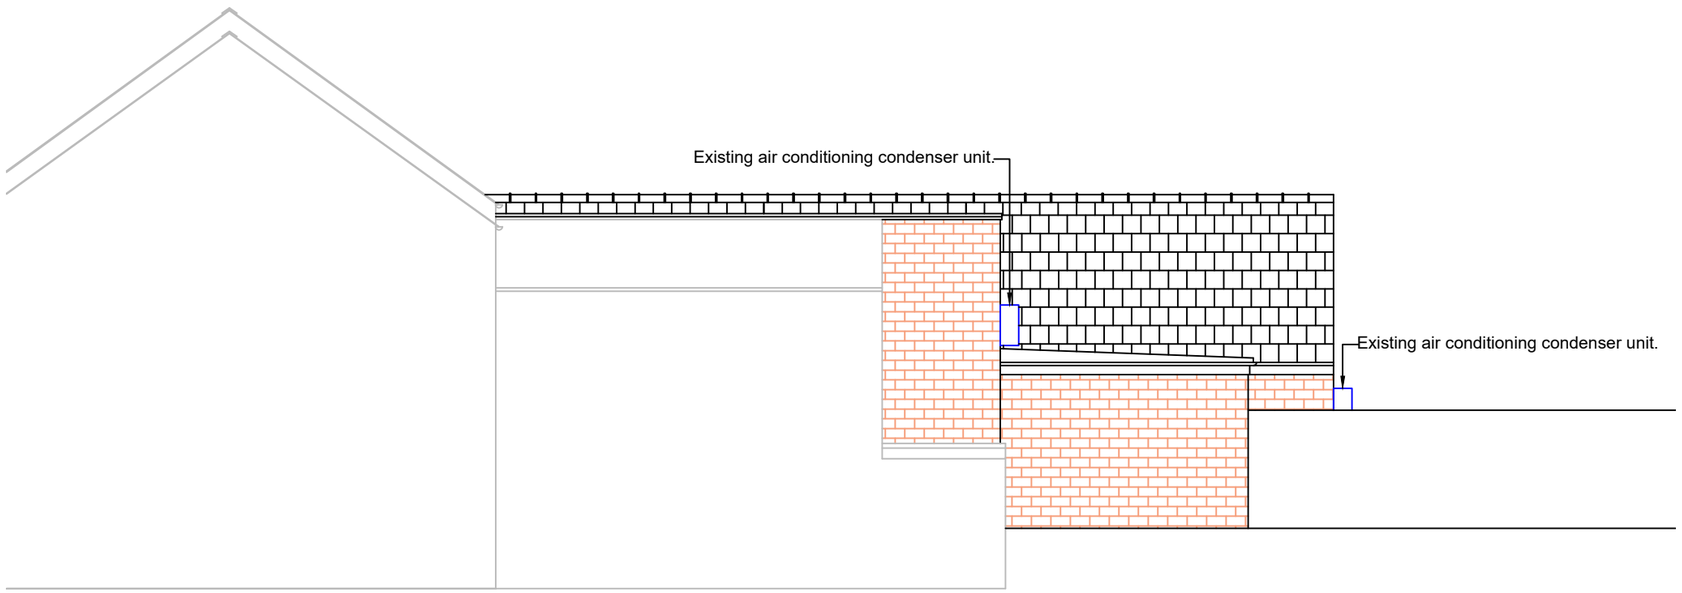

02/003 Existing Side (East) Elevation
1:100@A3

All measurements are to be checked on-site for validation and authenticity with layouts indicative only

No amendments or copies are to be produced without prior consent from Rapleys LLP. Do not scale from drawing

Ref	Date	Revision

Client
CVS (UK) Limited

Job Title
24 Mundy Street
Heanor
Derbyshire
DE75 7EB

Drawing Title
Existing Side Elevations

Scale	Size	Date	Drawn
1:100	A3	April 2023	EP

RAPLEYS

RAPLEYS LLP
66 St James Street,
London SW1A 1NE
Tel: 0370 777 6292
www.rapleys.com

DRAWING NO:
23-00826-RAP-EX-002