
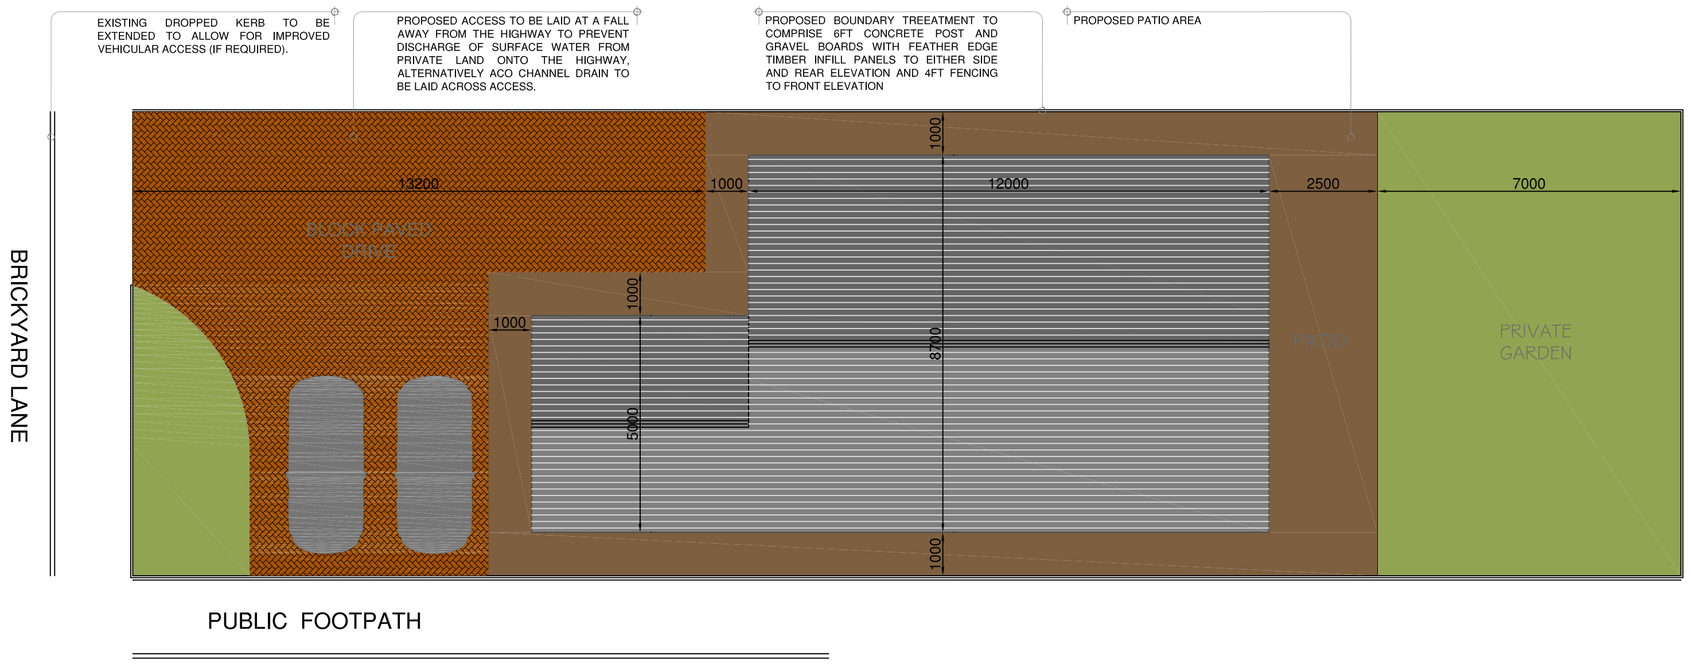



Proposed Site Layout

Scale = 1:100

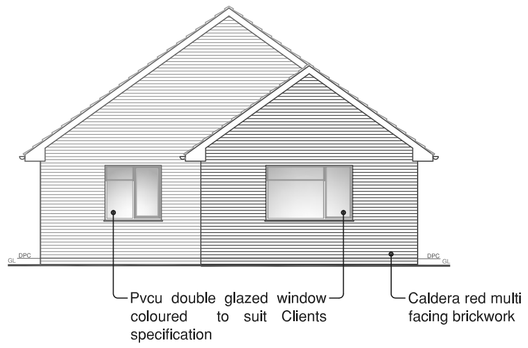


Front Elevation

Scale = 1:100

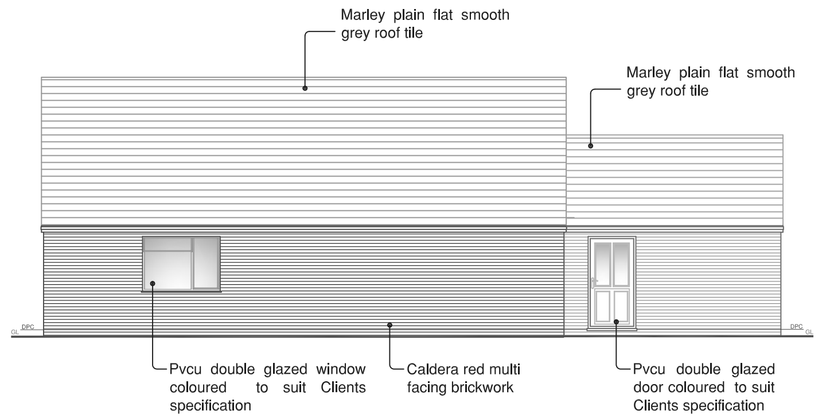


Side Elevation

Scale = 1:100

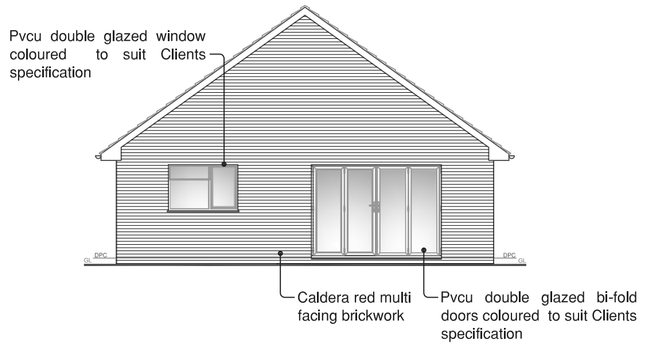


Rear Elevation


Scale = 1:100

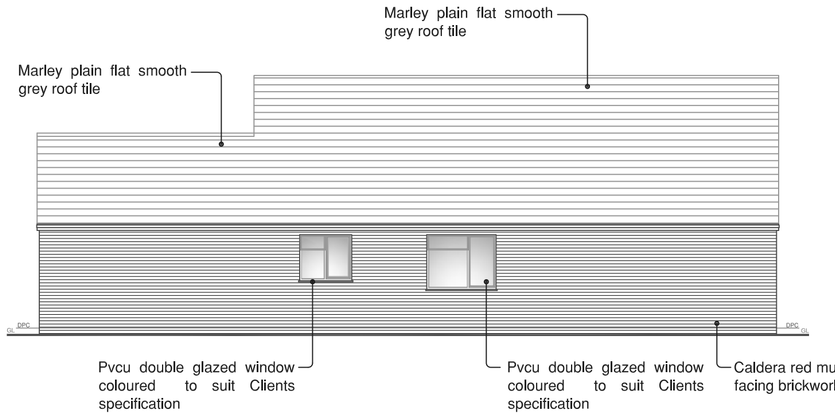

Side Elevation


Scale = 1:100

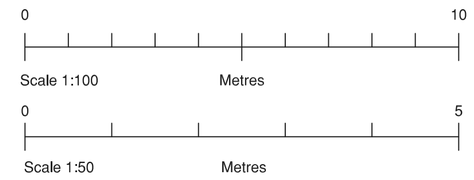

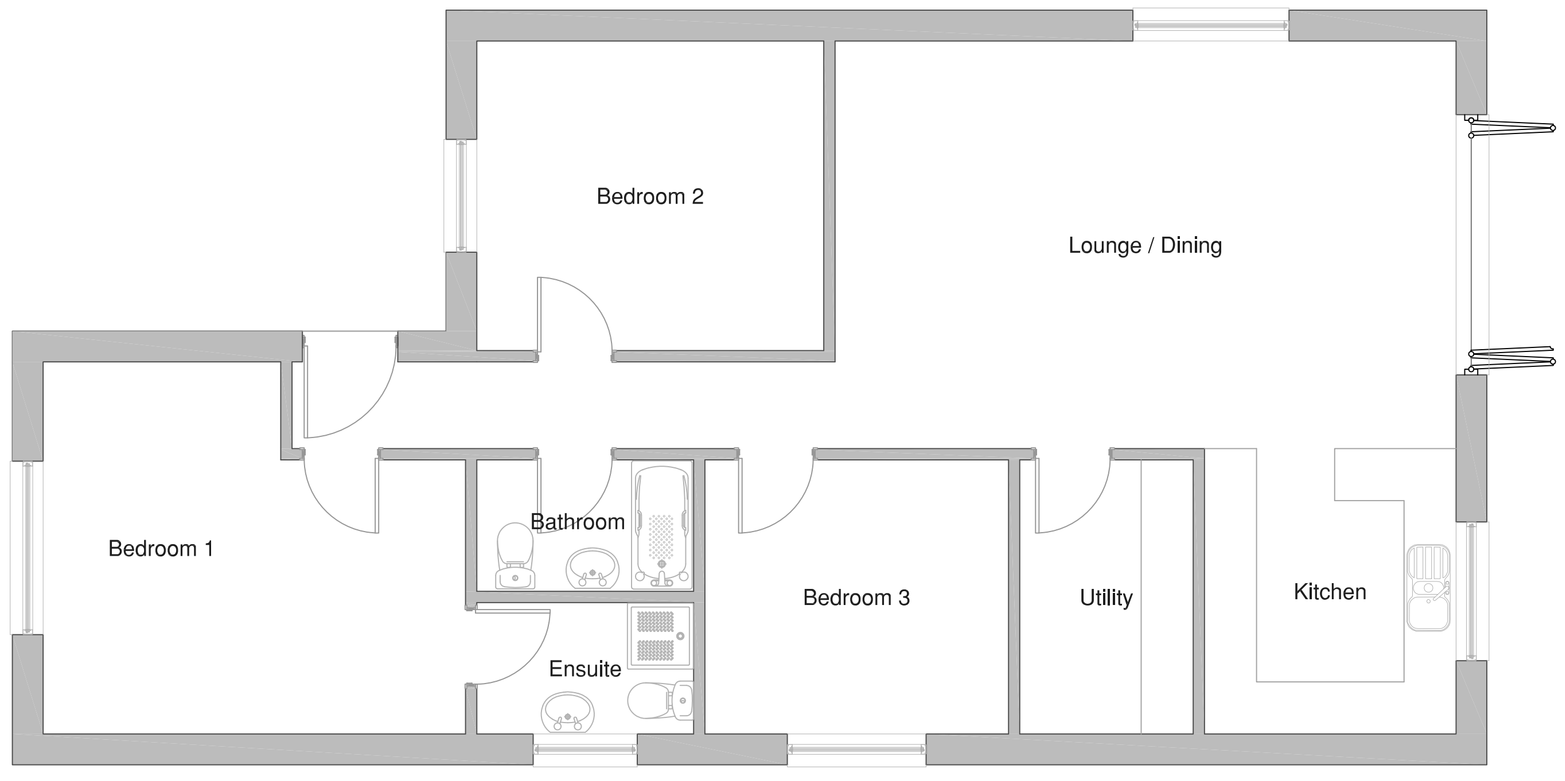

Proposed Ground Floor Layout

Scale = 1:50

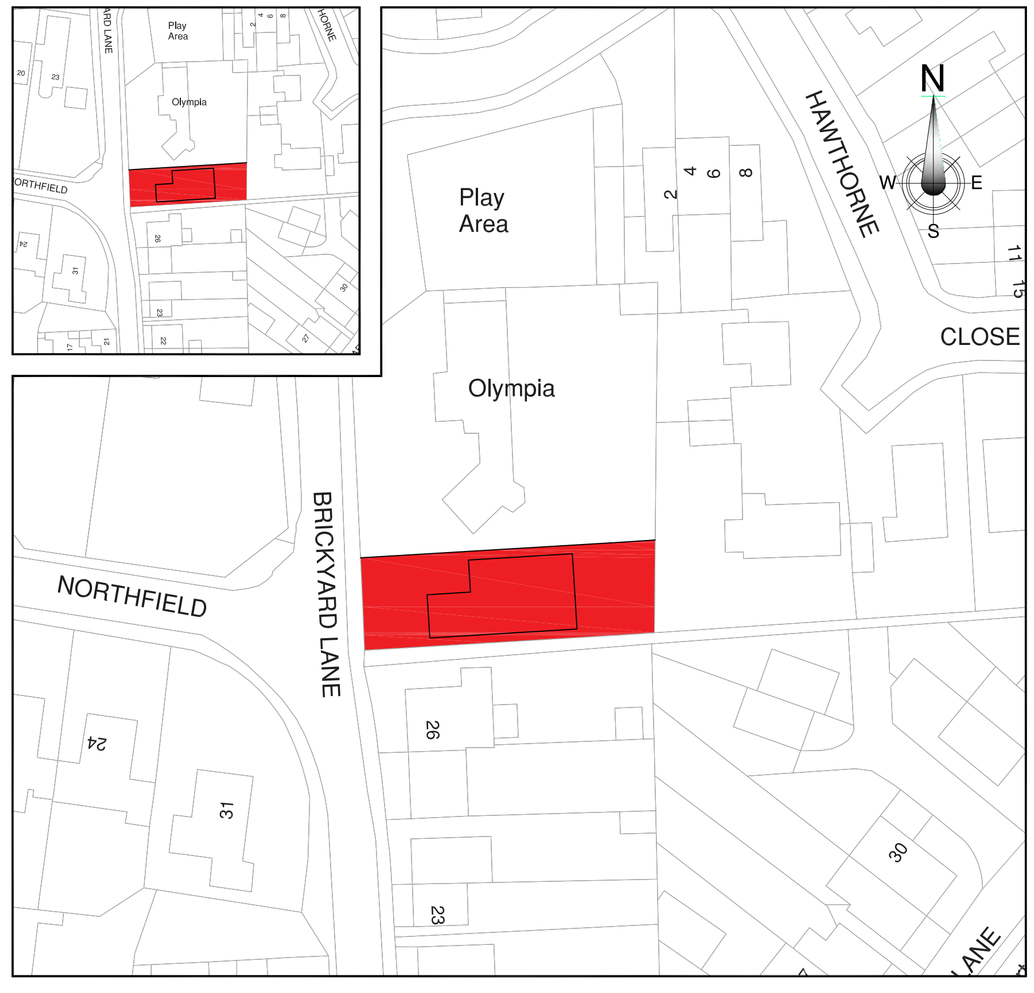

BLOCK & LOCATION PLANS

SCALE = 1:500/1250

Rev.	Date	Amendments	Initials

LEE SHERWOOD BUILDING CONTRACTORS LIMITED

Project

Proposed Detached Dwelling
Olympia Bungalow,
Brickyard Lane, Kilburn,
Derbyshire.

Drawing Title

PROPOSED LAYOUTS & ELEVATIONS.

H M CHAMBERS & PARTNERS
consulting civil and structural engineers
41a Derby Road , Heanor
Derbyshire. DE75 7QG
Telephone [01773] 718994

Date	Drawing No.
March 2023	N8443-01
Scale 1:50, 1:100 @ A1	

© copyright