
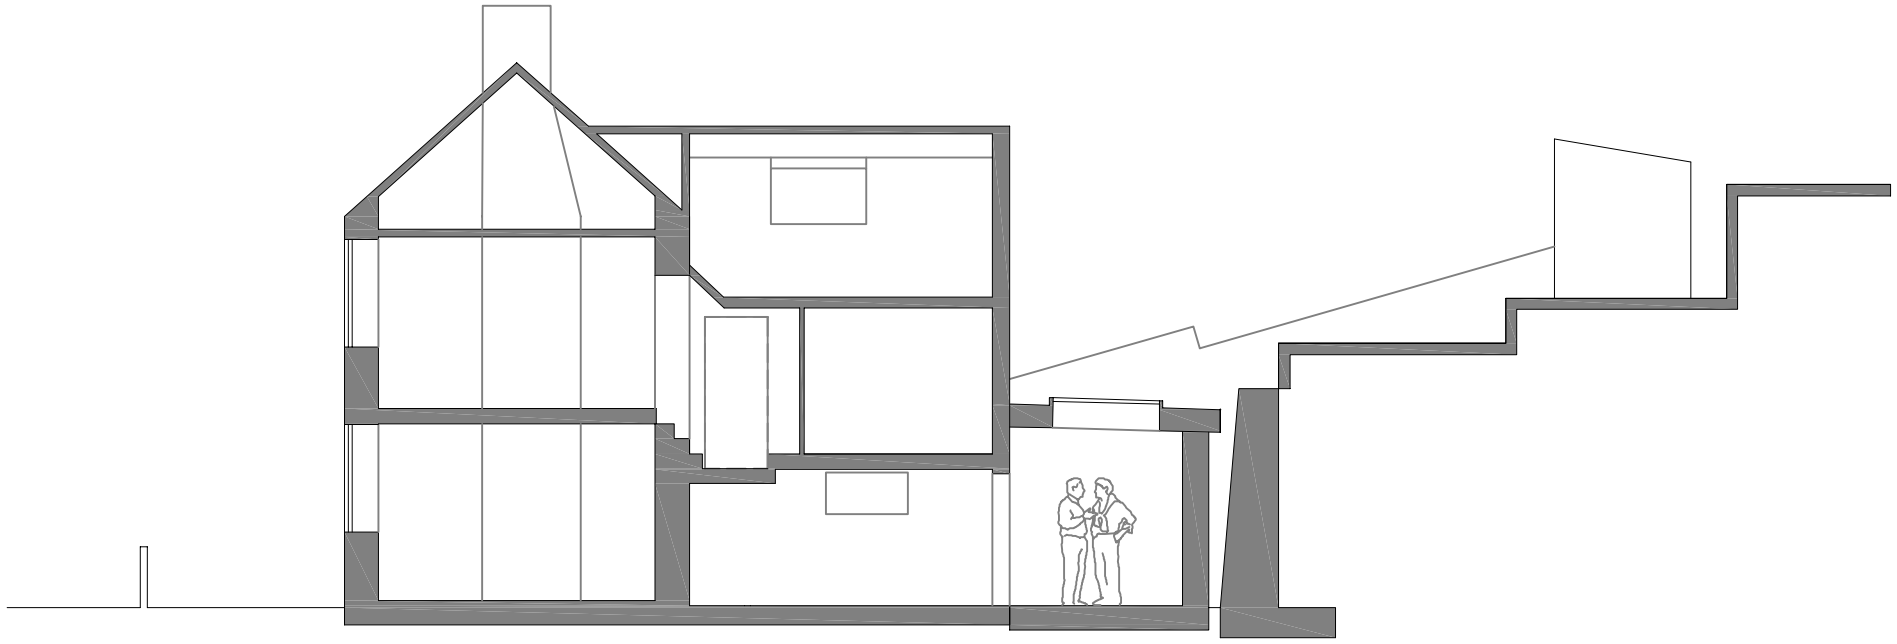


SECTION B-B - PROPOSED

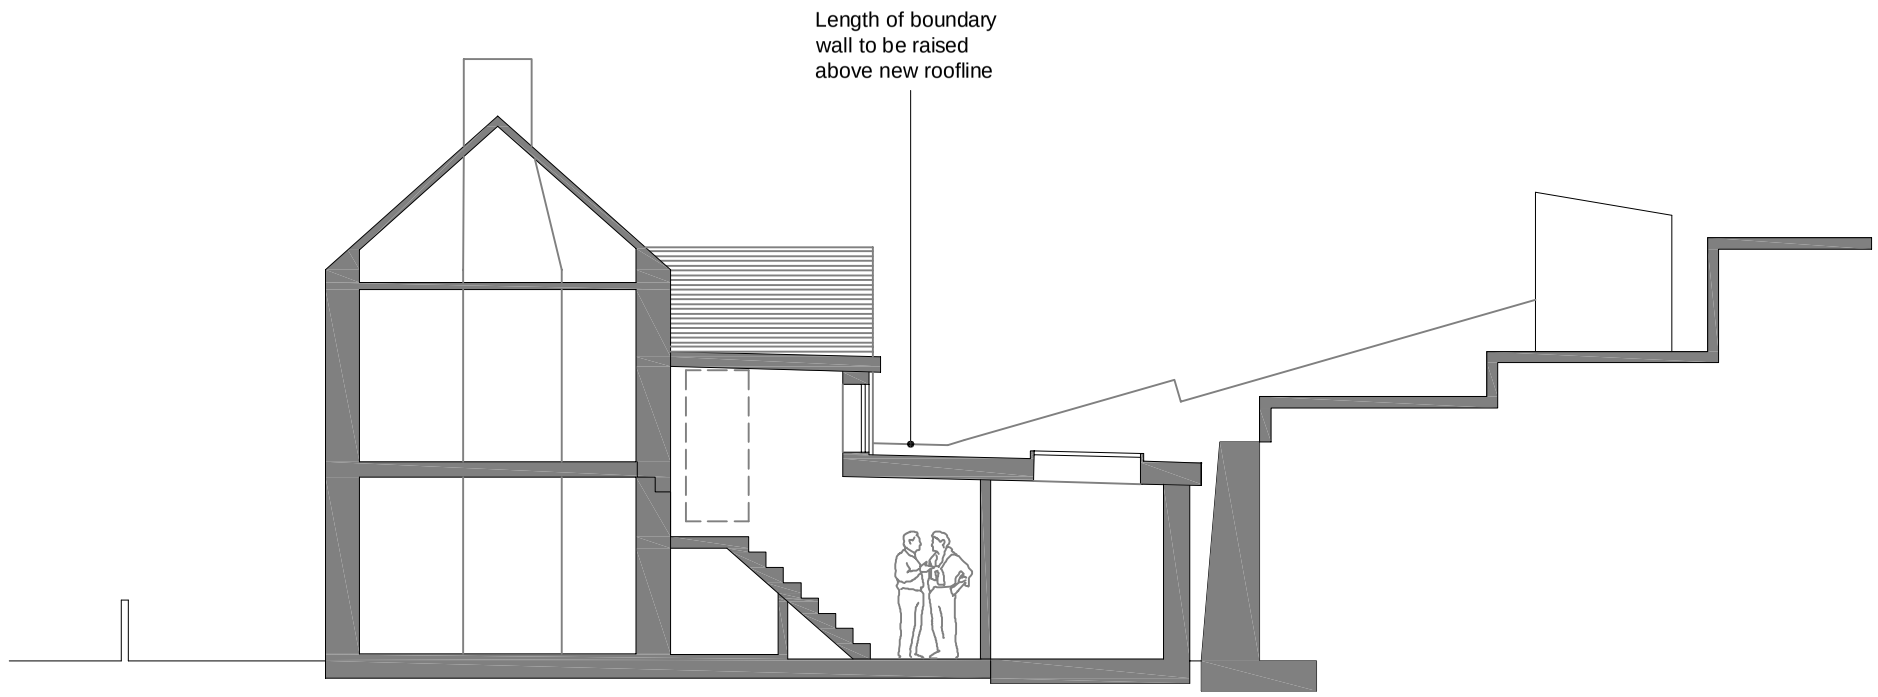

SECTION A-A - PROPOSED

Rev	Date	Drawn	Eng	Amendment
A	16.02.23	GB	GB	Planning

4 CASTLE ORCHARD
DUFFIELD

SECTIONS
PROPOSED

Drawn GB	Eng GB
Scales 1:100@A3	
Drawing No	Rev
1252/P11	A

BABENKO ASSOCIATES
BUILDING DESIGN & CONSULTANCY

Wirksworth, Derbyshire www.babenko-associates.com